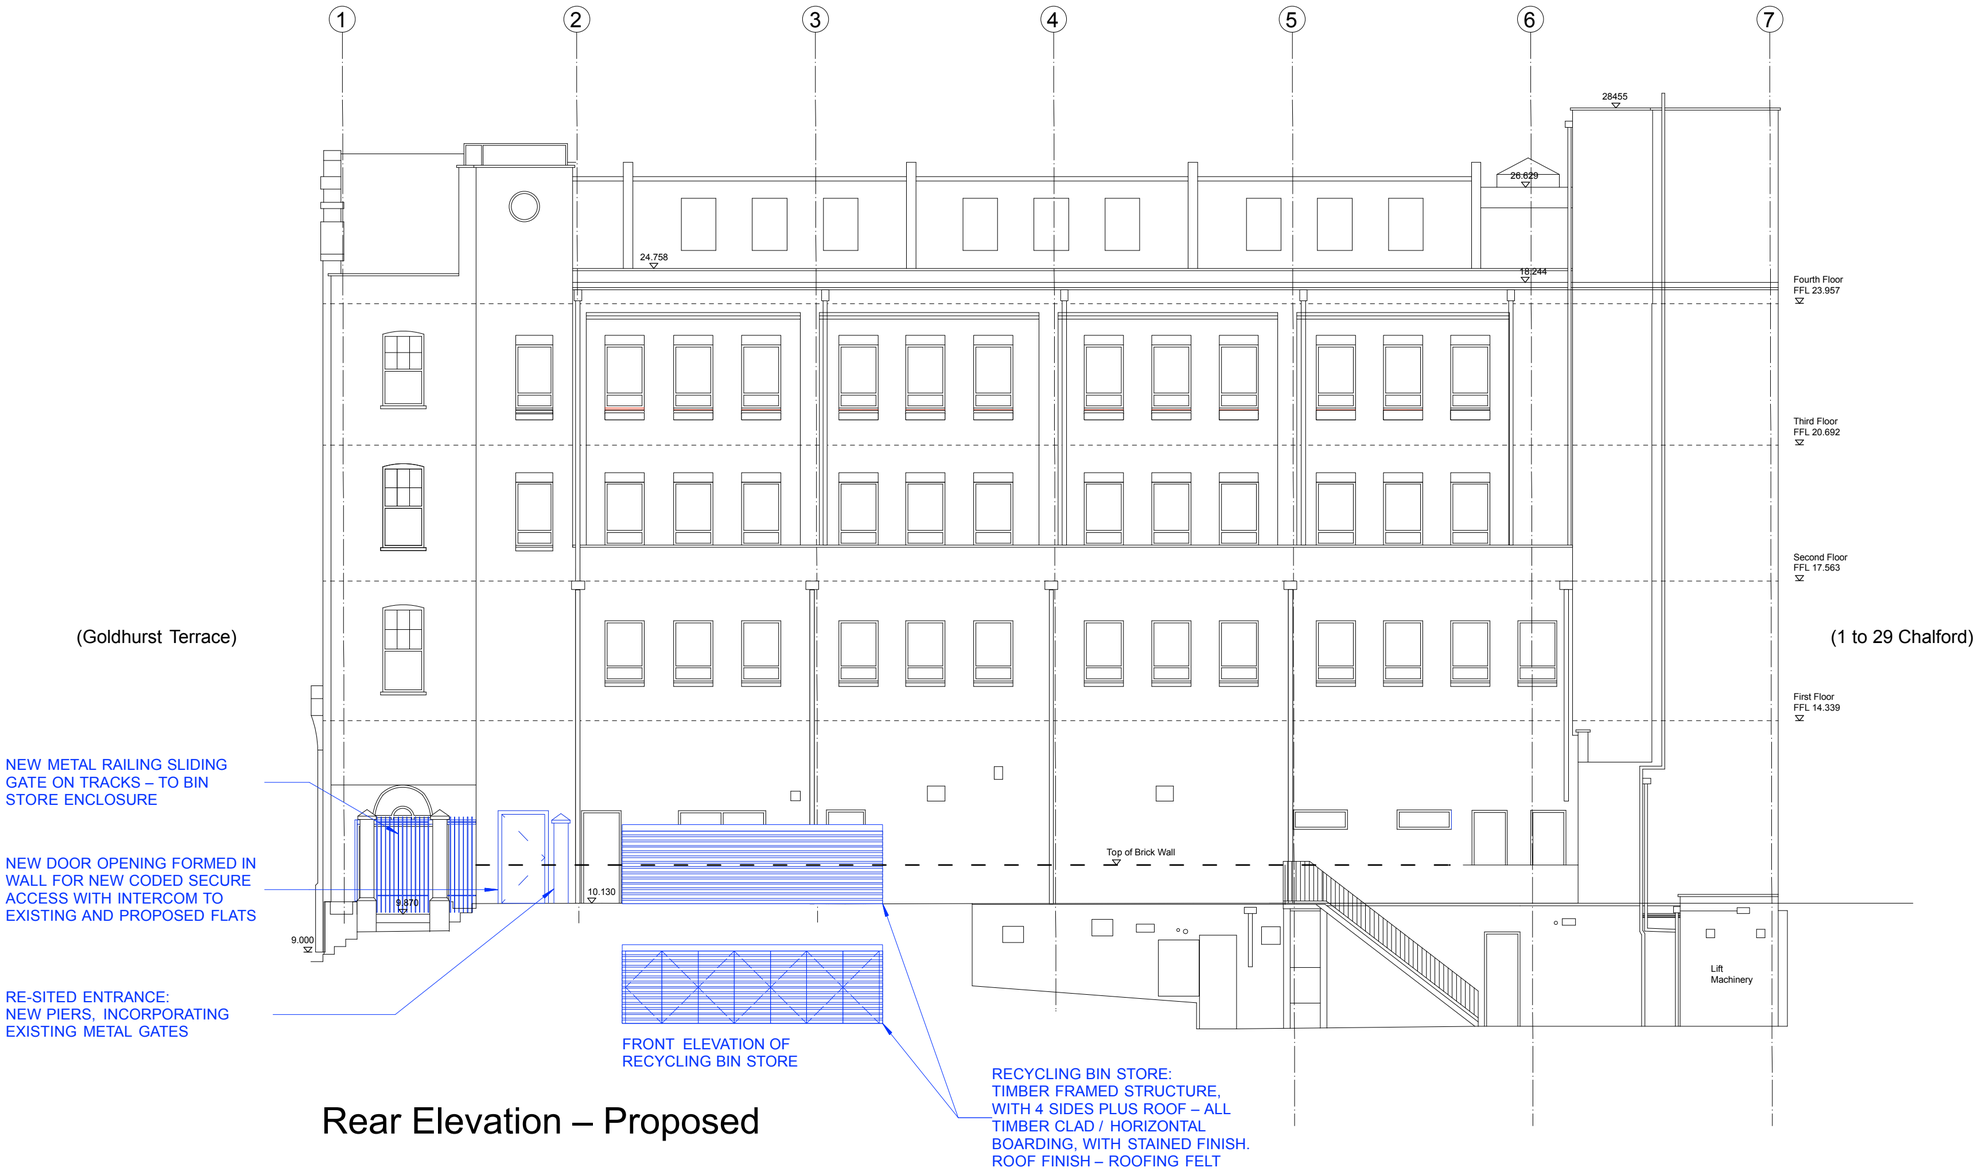

Rear Elevation – Proposed

PLANNING APPLICATION

REV.	DATE	DESCRIPTION
A	22-06-15	REVISED IN ACCORDANCE WITH PLANNING OFFICERS COMMENTS

NOTE:

DO NOT SCALE FROM THIS DRAWING. ONLY WRITTEN DIMENSIONS TO BE USED.

ALL DIMENSIONS ARE IN MILLIMETERS. INCONSISTENCIES ARE TO BE REPORTED TO THE ARCHITECT IMMEDIATELY.

CLIENT:

RAINBOW OVERSEAS LTD

SITE:

179-189 FINCHLEY ROAD
LONDON NW3 6LB

PROJECT:

PROPOSED BIN STORES & BICYCLE STORAGE – SERVING RESIDENTIAL DEVELOPMENT AT 1ST, 2ND, 3RD & 4TH FLOOR

DRAWING TITLE:

PROPOSED REAR ELEVATION

Simon Miller Architects Ltd
12 Forres Gardens
Temple Fortune
London NW11 7EX

Tel: 020 8201 9875
Fax: 020 8201 9877
Web: simonmillerarchitects.com
Email: info@simonmillerarchitects.com

DATE:	OCTOBER 2013
DRAWN BY:	BH
SCALE:	1:100 @ A2
DRAWING NO.: 350 PL 07	REVISION: A