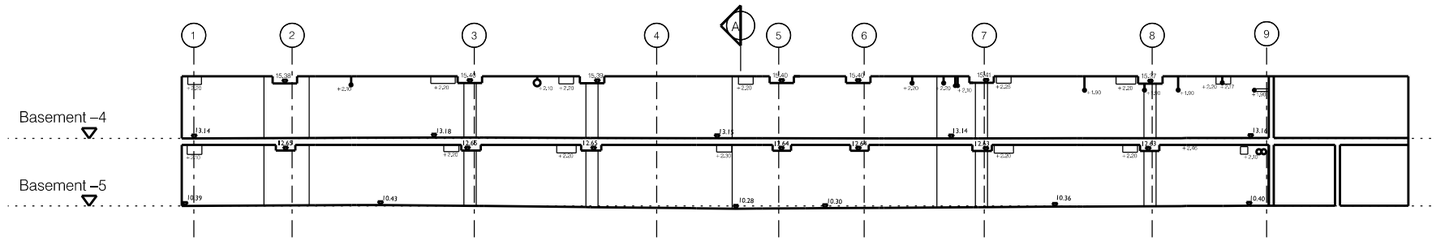

SECTION C–C

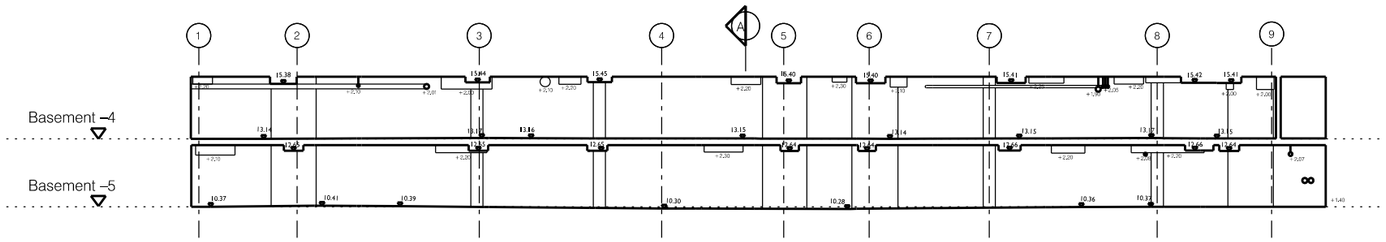

SECTION D–D

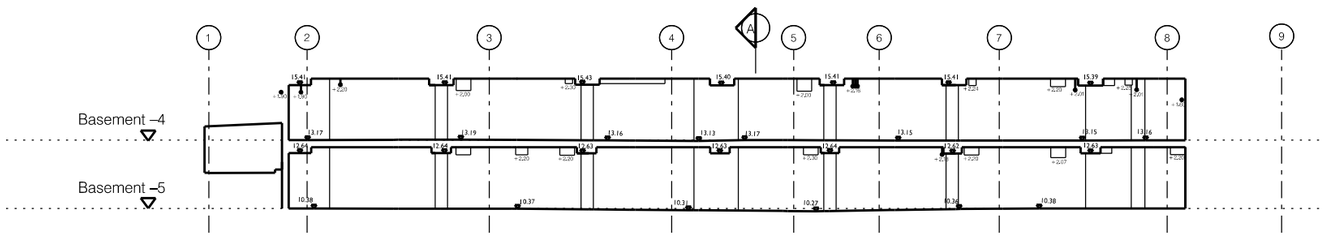

SECTION E–E

SCALE

0 1 2 3 4 5 6m

0 5 10 15 20ft

REV.	DESCRIPTION	DATE
A	GENERAL UPDATE	27/03/15

PROJECT
112A GREAT RUSSELL STREET
LONDON
WC1B 3NP

DRAWING TITLE
EXISTING
SECTIONS C–C – E–E

SCALE 1:250 @ A3 | DATE JANUARY 2015

DRAWING No. 2897 /P /08 | REV. A

This drawing is the Copyright of Proun Architects. Any copying in part or whole must be with the approval in writing of Proun Architects. Dimensions to be checked on site prior to commencement of works. This drawing should not be scaled. This drawing is to be read in conjunction with associated written specification.

90 BOROUGH HIGH STREET
LONDON SE1 1LL
Tel 020 7407 3700 Fax 020 7407 3800
mail@proun@proun.co.uk

PROUN

ARCHITECTS DESIGNERS PLANNERS