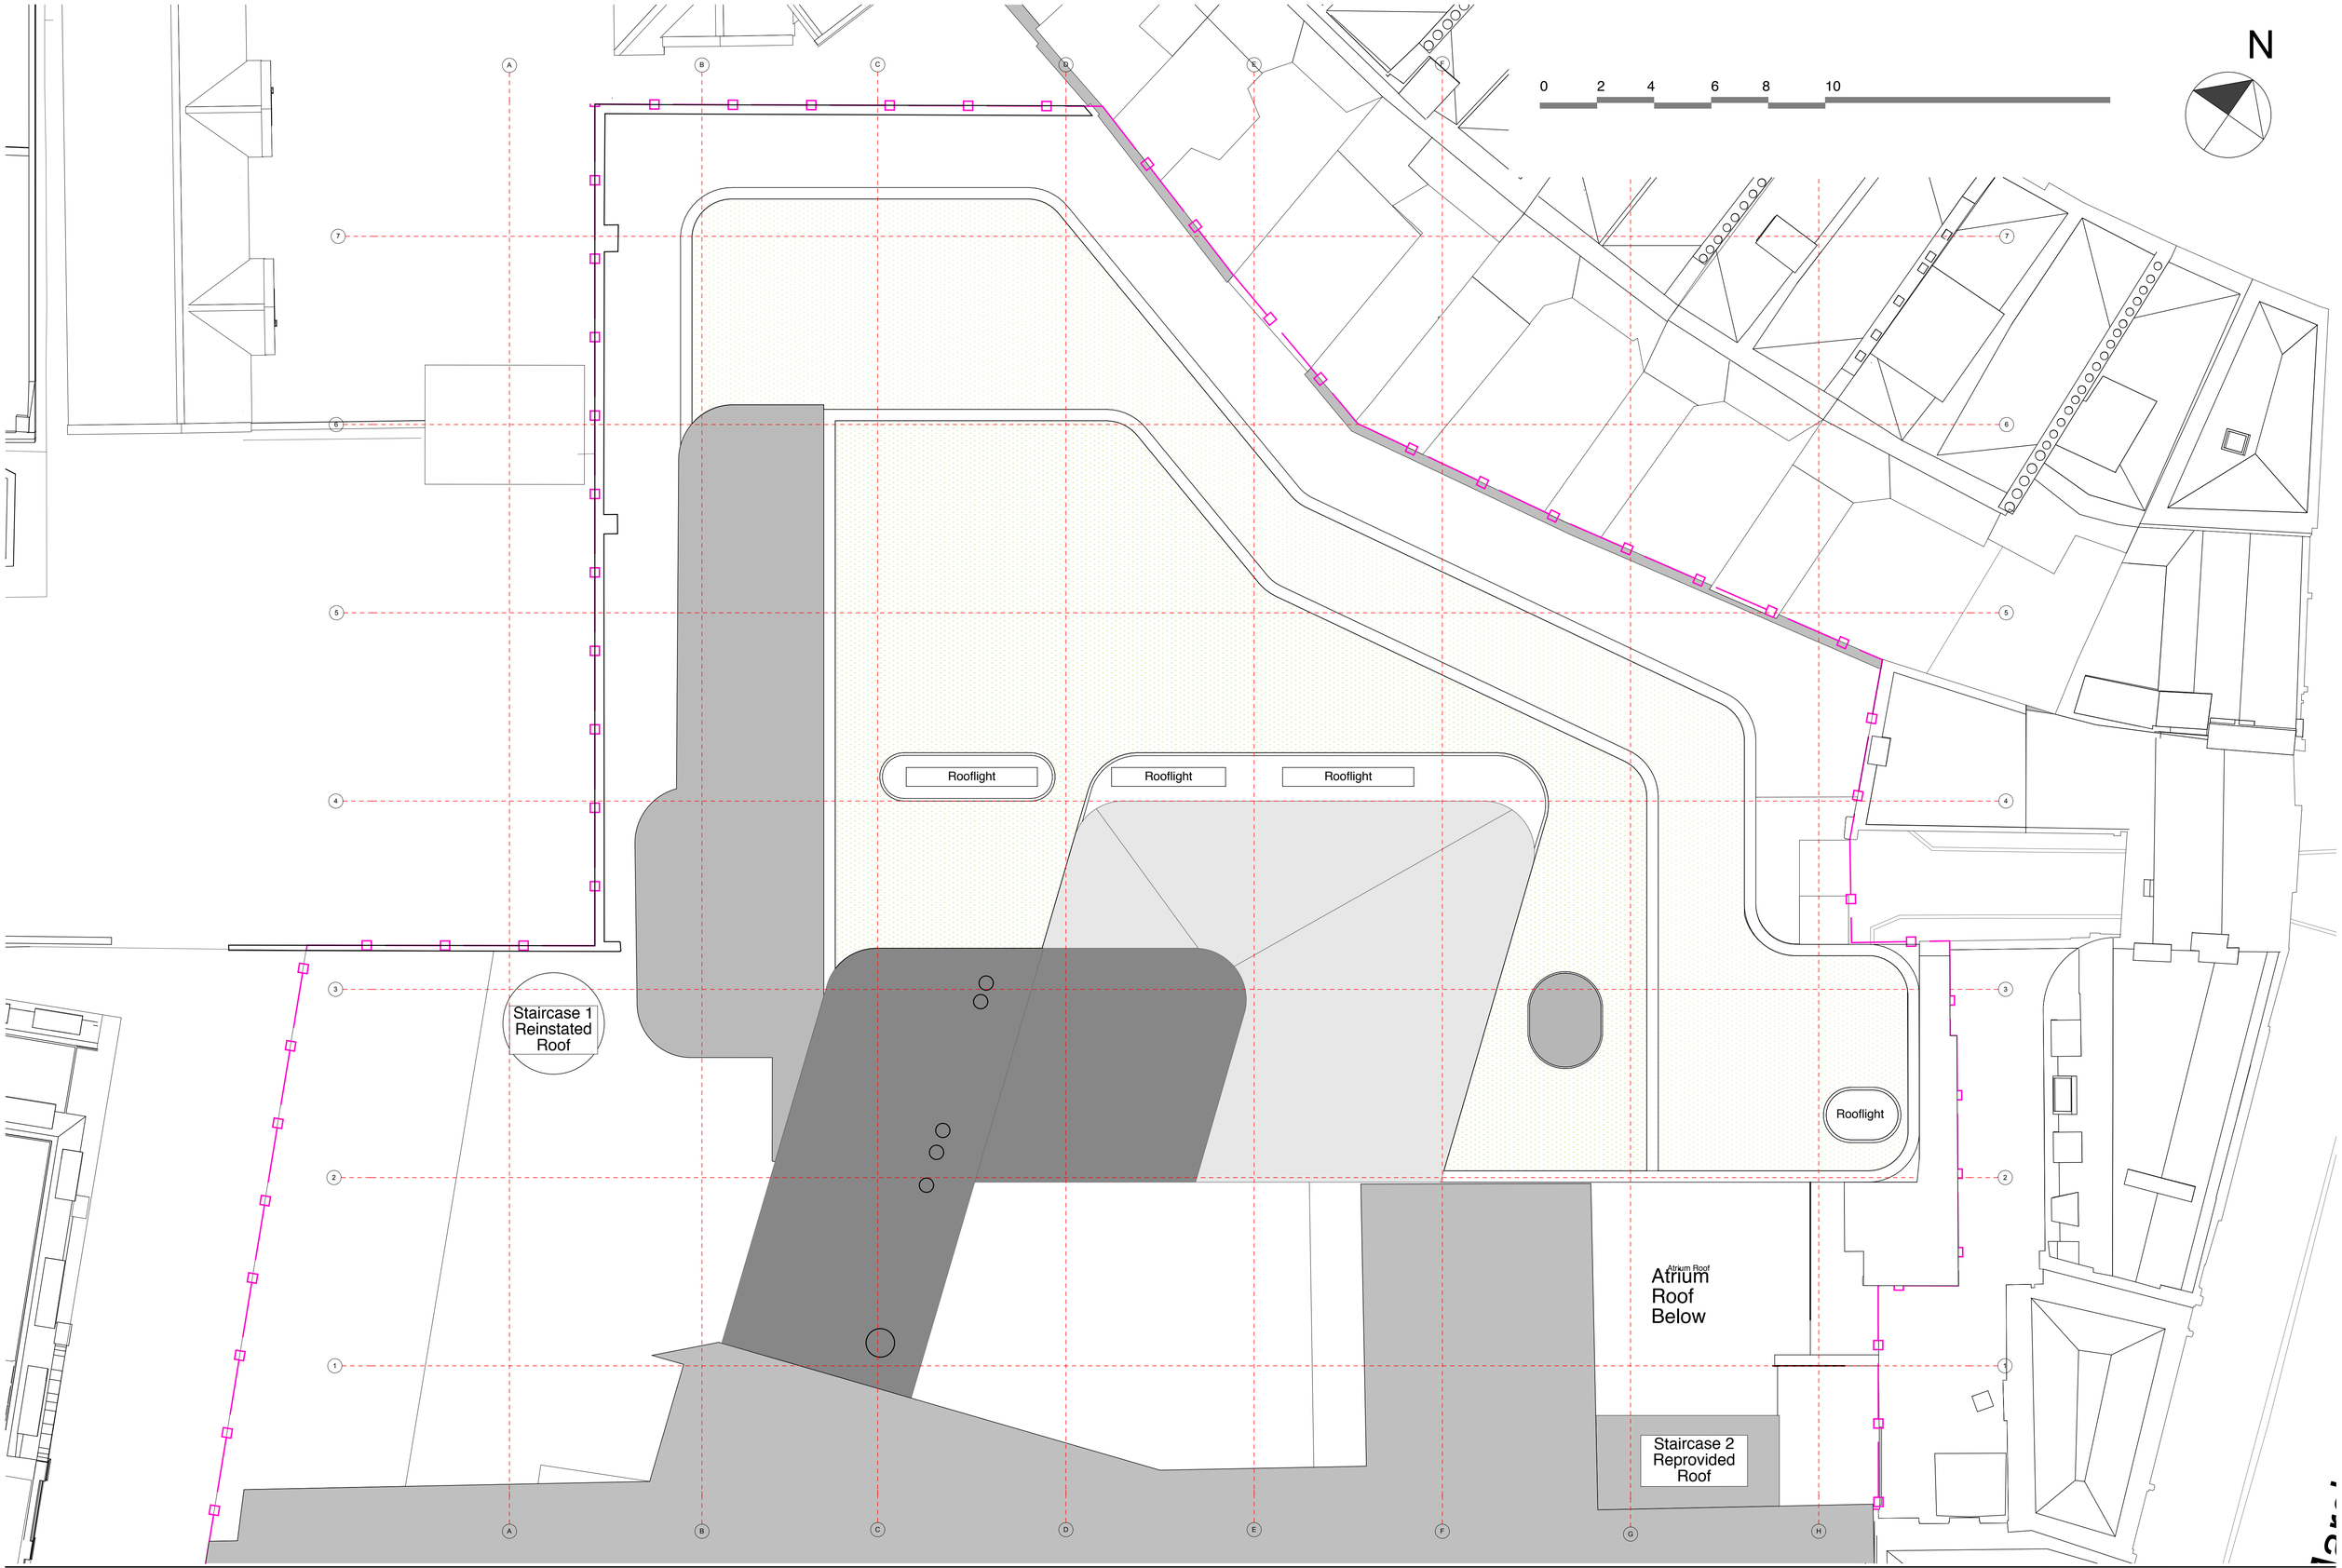

bmj architects

Boswell Mitchell & Johnston
72-82 Rosebery Avenue
London
EC1R 4RW

T: 020 7833 9974
E: london@bmjarchitects.co.uk
www.bmjarchitects.co.uk
Glasgow/London/Aberdeen

© Boswell Mitchell & Johnston Ltd.

Job No. 2924

Drawing No. PL(00)28

Drawing Title Plantroom Roof Layout As Proposed

Scale @ A1 1:200

University College London & London School of Hygiene & Tropical Medicine
Bloomsbury Research Institute

UCL LONDON SCHOOL of HYGIENE &TROPICAL MEDICINE

Date 15.06.2015