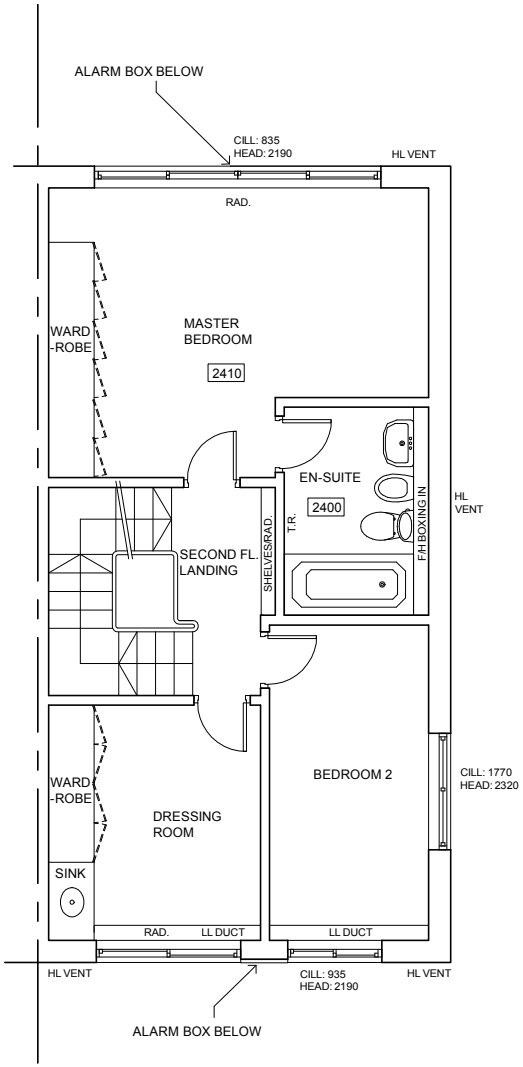

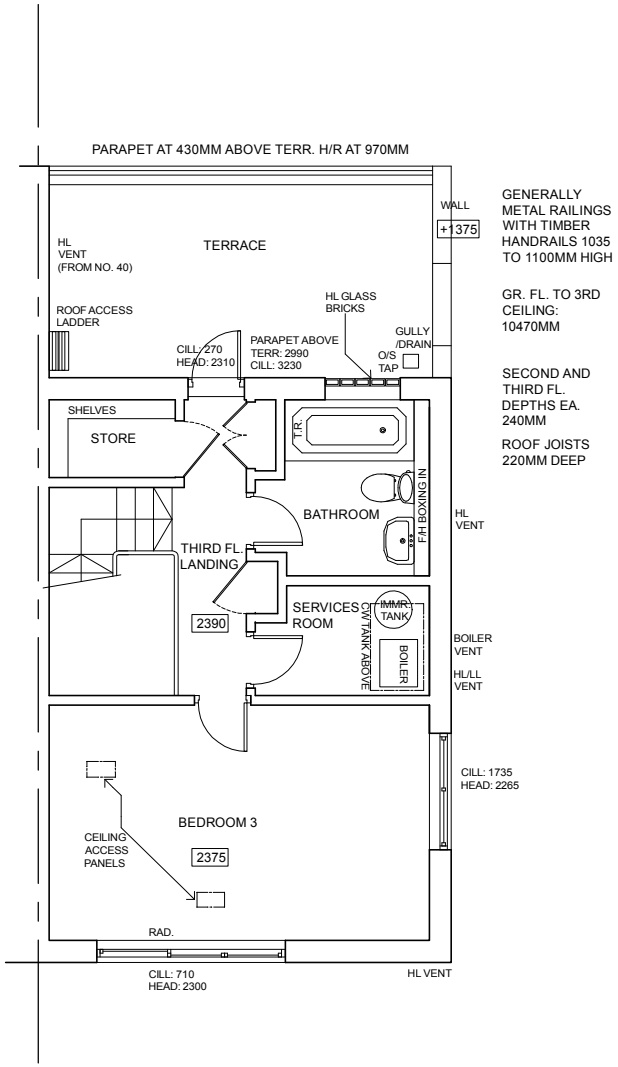

All dimensions are in millimetres
All dimensions to be checked on site

Duncan Dalzel-Job
Architect, ARB
DJAD Ltd

Tel: 07815 068972
Email: DuncanDJ@hotmail.com

Project name:
41 Oppidans Road, NW3 3AG
Roof and Ground Floor Extensions

Drawing name:
EXISTING SECOND AND THIRD FLOOR PLANS

Date:	Job no:	Drawing no:
APRIL 2015	054	**054_102**
Scale:	Revision:	Drawn by:
1:100 @ A4	-	DDJ

Client name:
Edward and Harriet Hope

EXISTING SECOND AND THIRD FLOOR PLANS

SCALE 1:100

0.0 1.0 2.0 3.0 4.0 5.0m

Planning Drawings