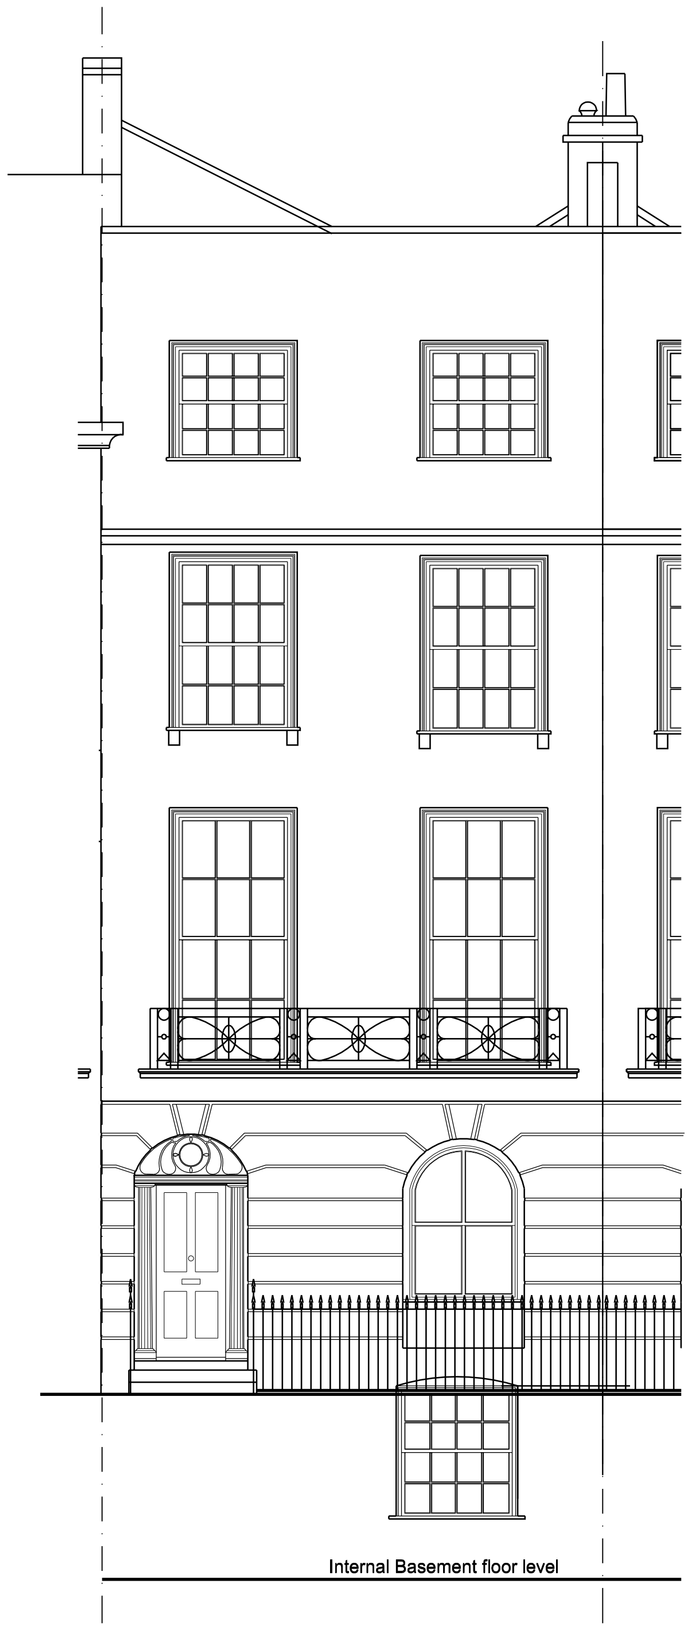

FRONT ELEVATION

REAR ELEVATION

EXISTING

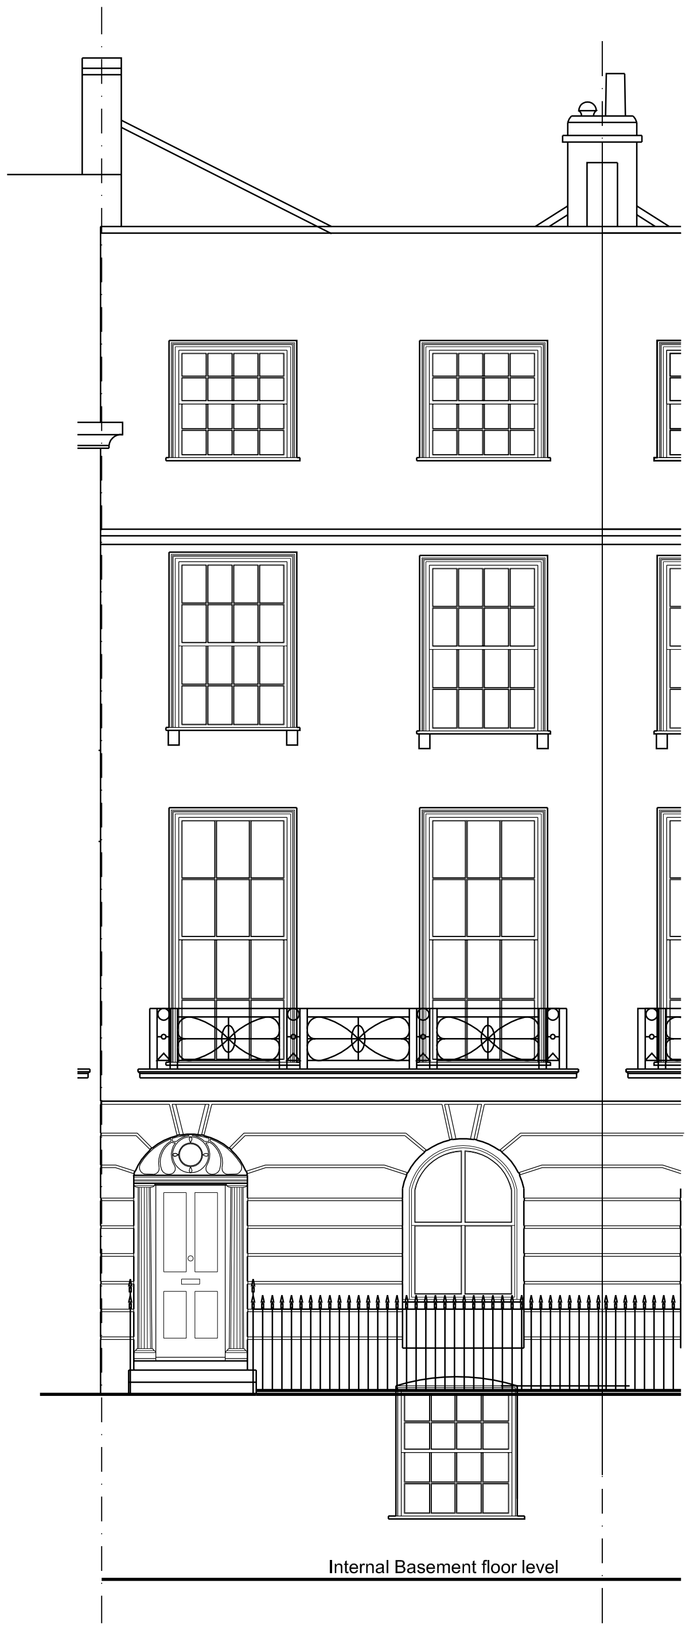

FRONT ELEVATION

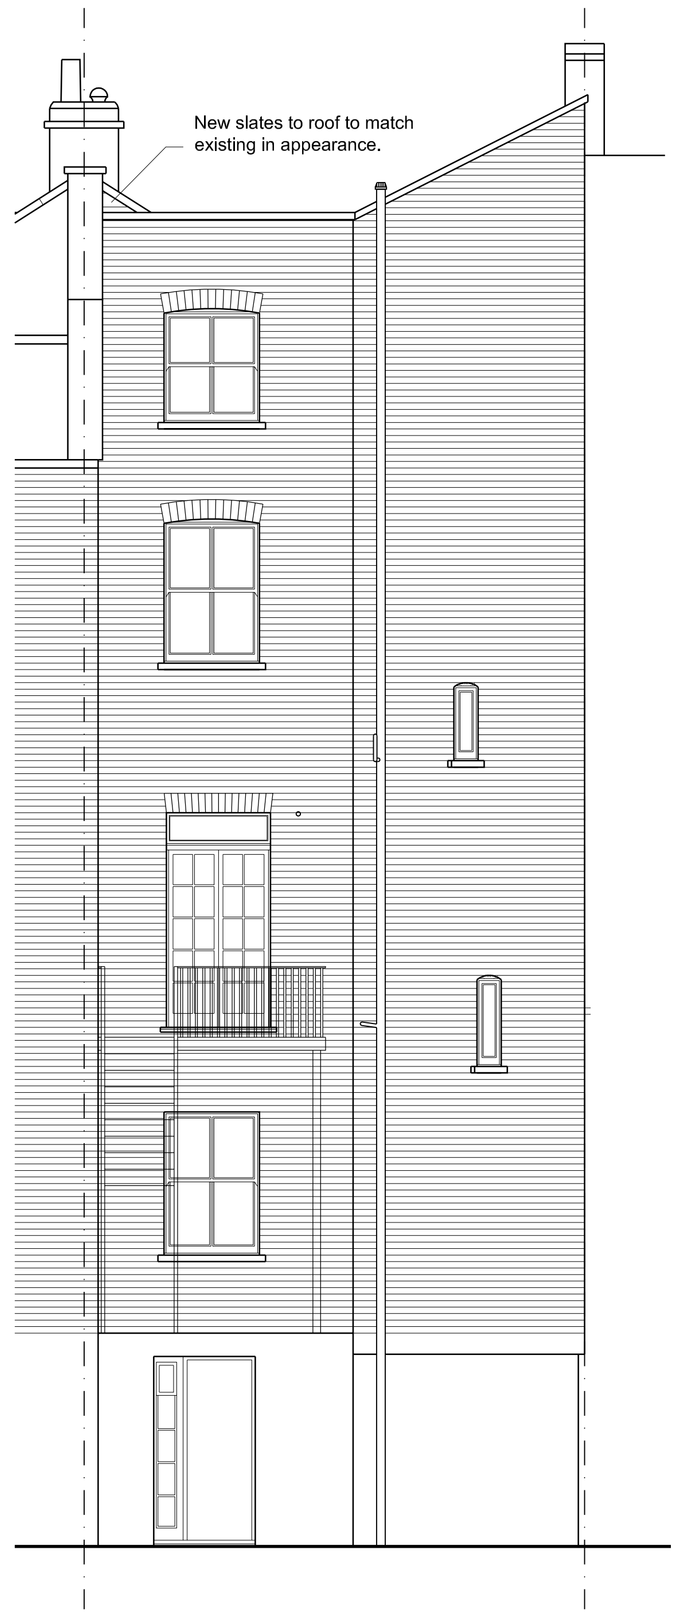

REAR ELEVATION

PROPOSED

SCALE

Revision

project name: 2 MORNINGTON CRESCENT, CAMDEN

drawing reference: ROOF RENEWAL
Existing & proposed elevations

date: 25.06.15
sheet: 1 of 1
drawn: MGB
scale: 1:50 @ A1
checked: MB

job number: G8528
drawing number: AEL001
revision: P1

status: PLANNING

cad ref: Mornington Crescent planning drawings.dwg

Use figured dimensions only. All levels and dimensions to be checked on site. This drawing is to be read in conjunction with all other relevant drawings and specifications.
Hunters is a trading name of Hunter & Partners Limited.
© Hunter & Partners Limited. All rights reserved.

hunters
26-28 Hammersmith Grove
London W6 7HU

T 020 8237 8200
F 020 8741 2814
mail@hunters.co.uk

www.hunters.co.uk