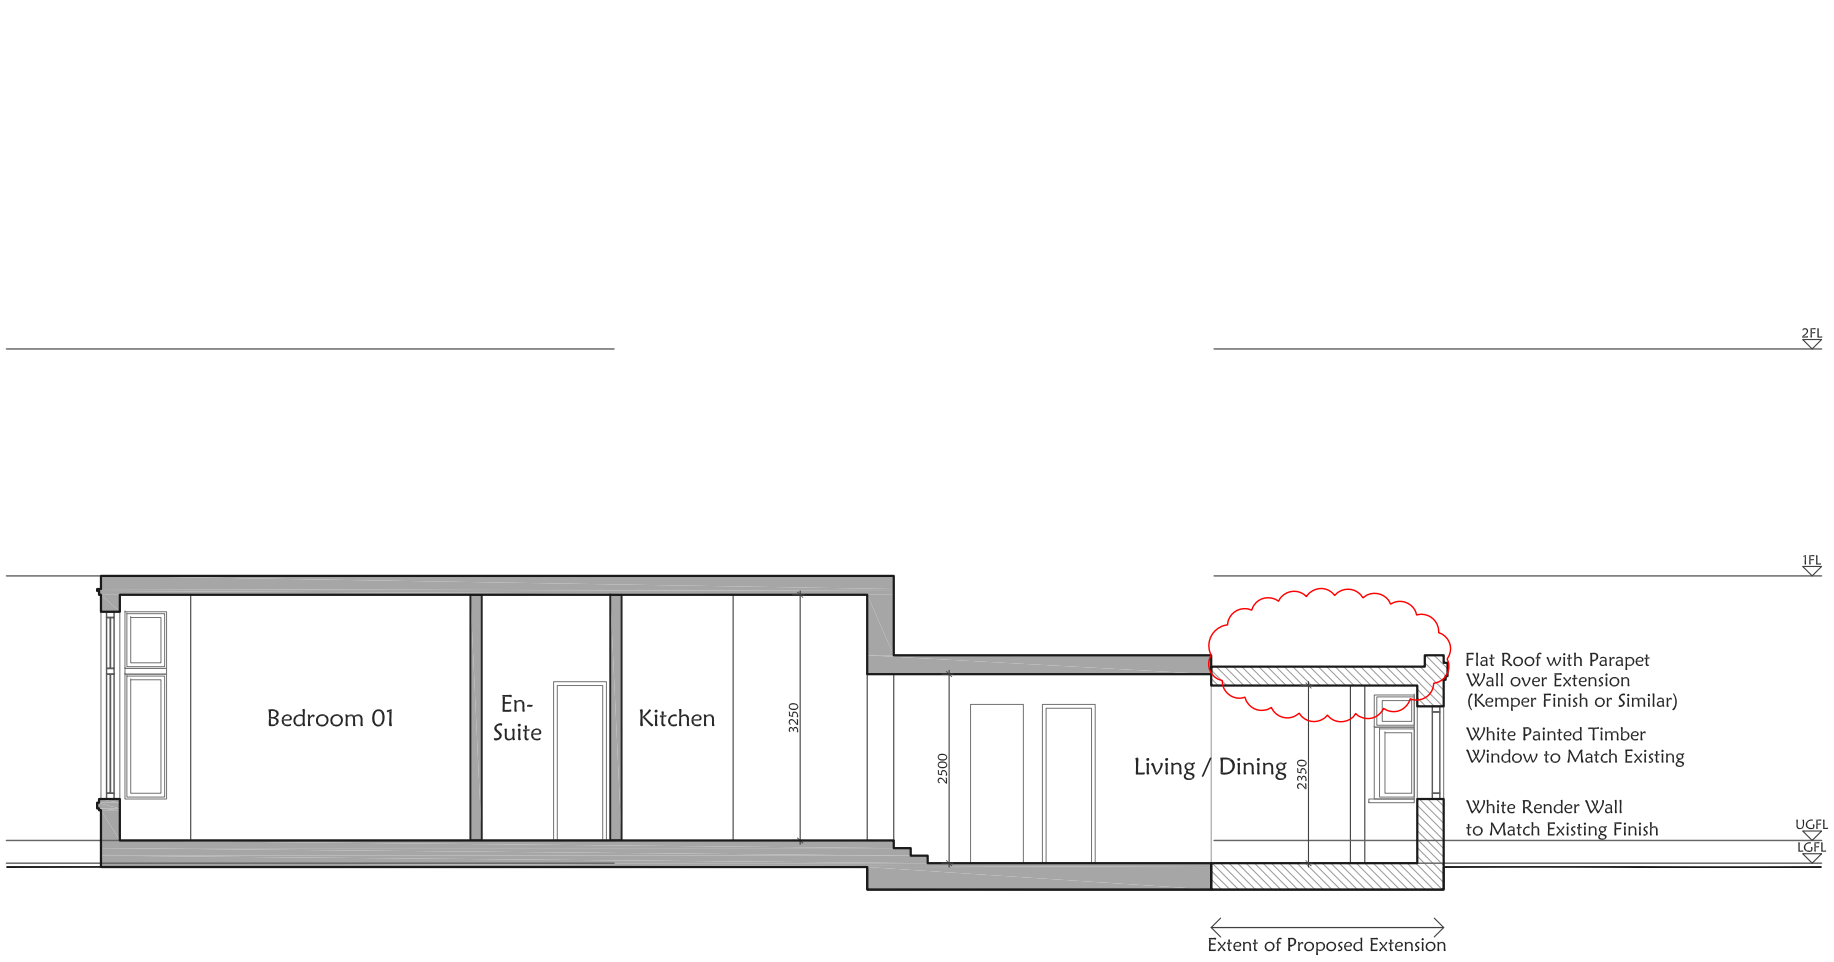

PART SECTION A-A AS PROPOSED - 1:100@A3

0 1m 2m 3m 4m 5m

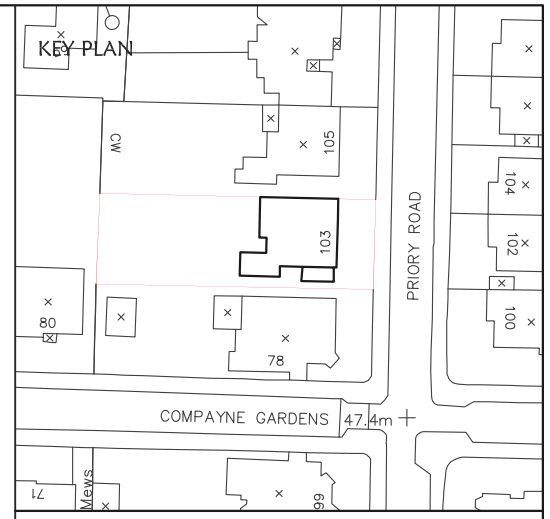

GENERAL NOTES

1. Do not scale this drawing for Construction purposes.
2. All dimensions in this dwg. are metric.
3. This drawing & all other drawings & schedules,specifications, details etc. relating to this project are copyright of PMArchitects LTD.
4. This drawing shall be read in strict conjunction with all other relevant architects' structural engineer's & services engineer's drawings, calculations, details & specifications.
5. The contractor shall check all dimensions & setting out information on this or other related drawings prior to placing work in hand, Any errors or discrepancies between documents shall be reported to the architect & seek clarification.
6. All proprietory products shall be used & fixed in strict accordance with manufacturers' printed recommendations, notes, specifications etc.
7. Only drawings stamped "ISSUED FOR CONSTRUCTION"shall be used on site.

©PMArchitects Ltd

Rev. No.	Date	Description	Chk.
A	06.07.2015	REDUCTION IN HEIGHT OF PARAPET	NP

Drawing Title
PROPOSED SINGLE STOREY REAR EXTENSION
PART SECTION A-A AS PROPOSED

Client
TANEK AMIN [FLAT NO.02&01]

Job Title
103 PRIORY ROAD, WEST
HAMPSTEAD, LONDON NW6 3NN

Originator/Author
pma
Chartered Architects
P O BOX 1034 WEMBLEY
MIDDLESEX HA0 9GY

Status: TOWN PLANNING
Scale: 1:100@A3
Drawn By: RS
Checked By: NP
Issue Date: 01.05.2015
Drawn Date: 01.05.2015

PM	A	Job Number: 103PR	Drwg No: 2005	Rev: A

Copyright PMArchitects Ltd \ 2012