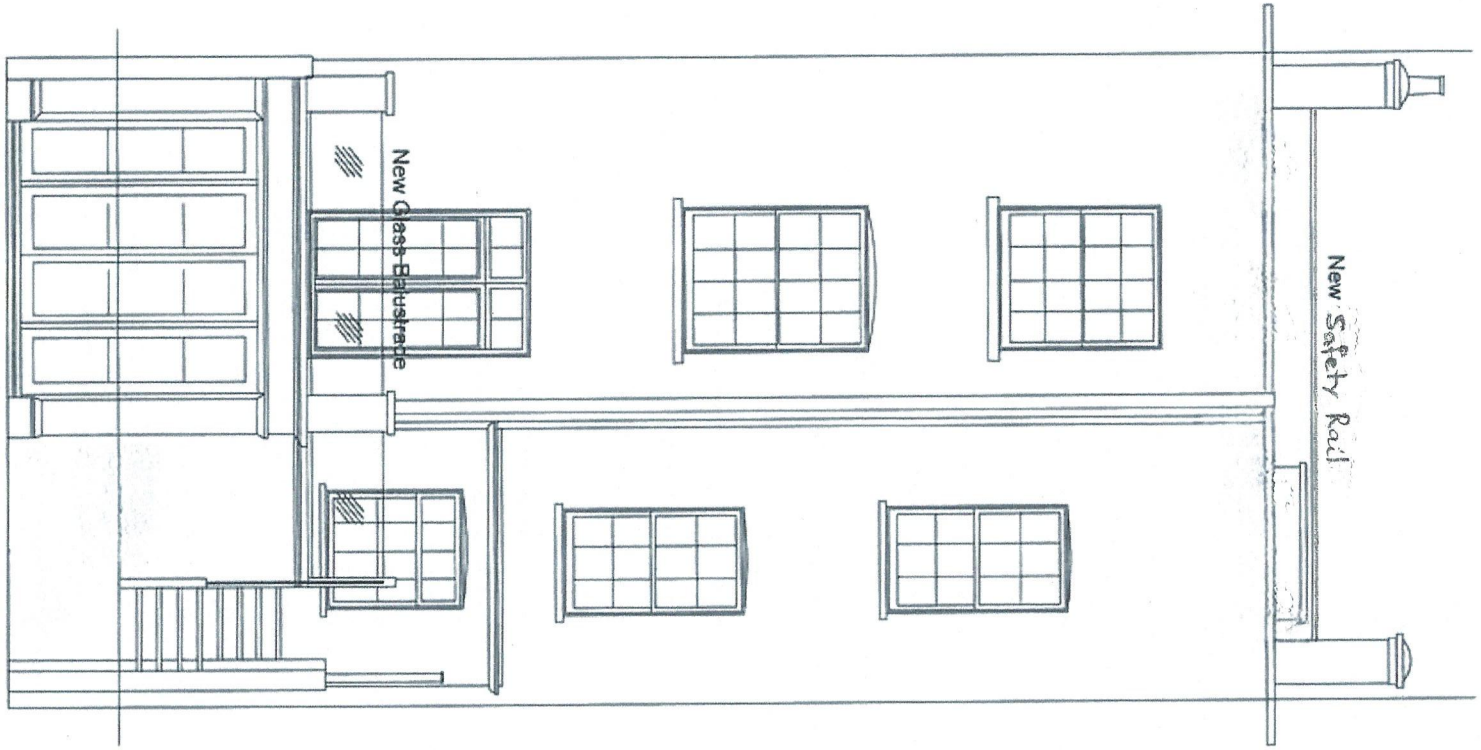


PROPOSED REAR ELEVATION

**Elevation** 1: 50
**Rear**

1:50
0 0.5 1.0 1.5 2.5m

This document is the property of J. Khalil Ltd. Copyright is reserved by them and the drawing is issued on condition that it is not copied, reproduced or retained by, nor disclosed to any unauthorised person, either wholly or in part without the written consent of J. Khalil Ltd.

DO NOT SCALE FROM THIS DRAWING

Drawings are for general arrangement only. Dimensions are to be checked on site by the contractor and any discrepancies are to be reported in writing prior to commencement of work. When a drawing is covered by different scales the larger scale is to be worked to in all cases. Drawings are completed under client instruction and therefore submitted on the condition that the responsibility of compliance to all relevant authority and legal requirements, and of obtaining required approval, remains with the client.

Notes:
1. Do not scale drawings
2. Site verify all dimensions prior to construction
3. Report all discrepancies to John Khalil immediately
4. This drawing is to be read in conjunction with all relevant documents and drawings
5. Not for construction or for ordering.
6. No works to be carried out based on the information portrayed on this drawing
7. Please refer to the construction drawing issued for this scheme.

Proposed Scheme Only

| Revisions | | Date | By |
|---|---|---|---|
| No. | Description | | |

In association with:

72 colin park road
london
nw3 6hy
T. +44 (0) 7787 984 339
j.khalil@btinternet.com

Client
MRS S PORRITT

Project Title
131 HAVERSTOCK HILL
LONDON NW3

Building / Floor
FRONT

Drawing Status
PLANNING APPROVAL

Job Number: 007_00131
Date Drawn: 14/06/2015
Drawn by: JK
Reviewed by: JK

Drawing Title
PROPOSED REAR ELEVATION

Drawing Number
0007_0131_5011

Revision: 00
Scale: A3 @ 1:50