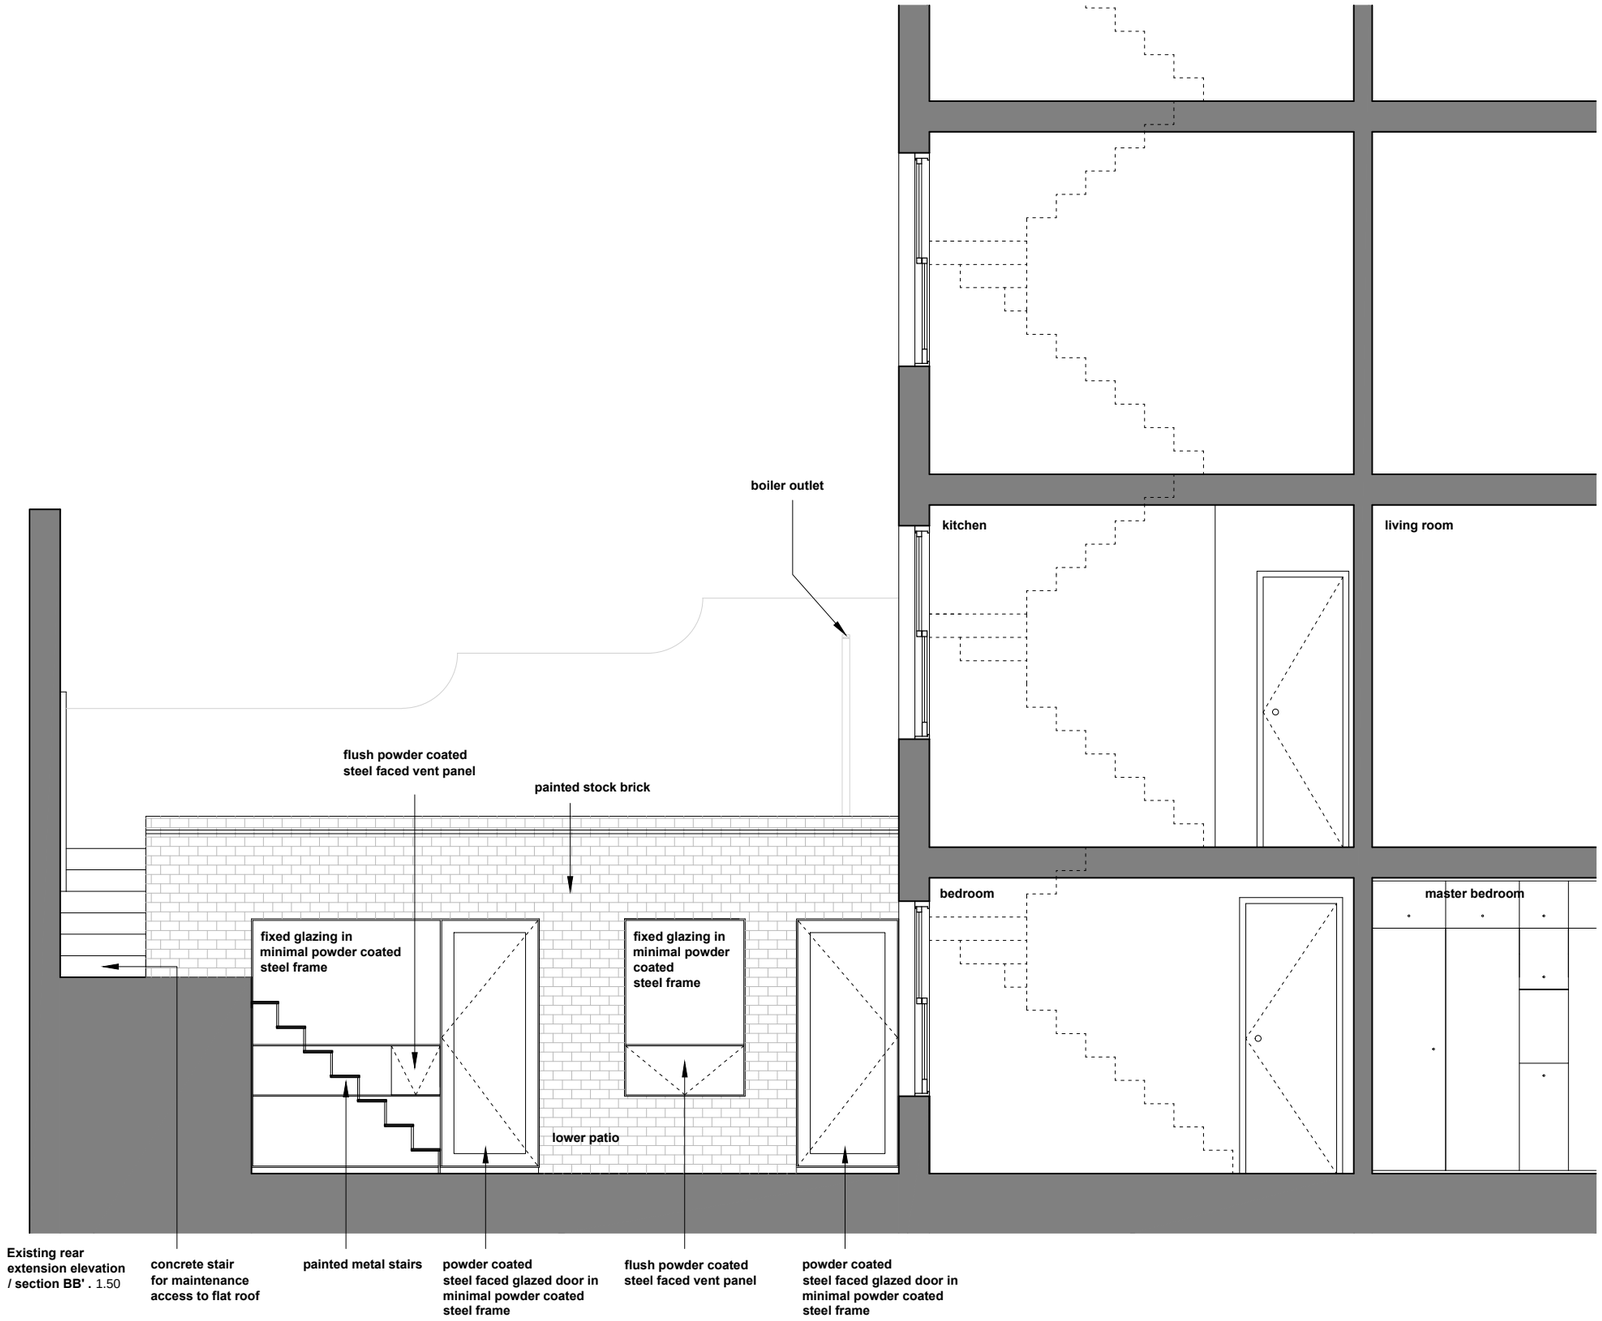

JAN KATTEIN ARCHITECTS

www.jankattein.com / mail@jankattein.com
277 New North Road / London N1 7AA / UK / +44 (0)20 7704 0604

Notes

Do not scale from this drawing.
Report any discrepancies.
Copyright owned by Jan Kattein Architects.

24 06 15	**Rev E**	Amended planning issue.
08 06 15	**Rev D**	Amended planning issue.
01 06 15	**Rev C**	Amended planning issue.
29 05 15	**Rev B**	Draft planning revision.
28 05 15	**Rev A**	Draft planning revision.

Project Name **4a Burton Street**

Project Number **047**

Drawing Name **Proposed rear extension elevation**

Drawing Number **005** **Revision** **E**

Scale **1:50 @ A3** **Date** **14 04 2015**

Drawing Status **Planning**

0m 1 2 3 4 5 6 7 8 9 10 **1:100**
0m 0.1 0.2 0.3 0.4 0.5 0.6 0.7 0.8 0.9 1 **1:10**

0m 1 2 3 4 5 **1:50**
0m 1 2 **1:20**

1inch = 25.4mm, 1ft = 304.8mm