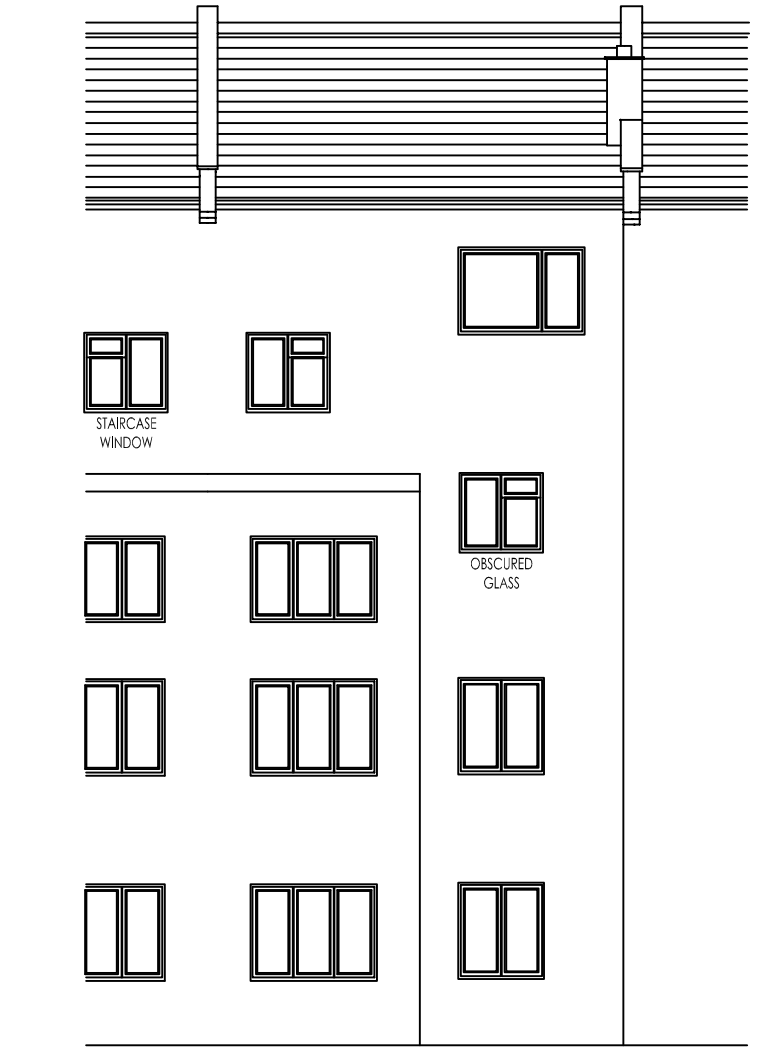

EXISTING REAR ELEVATION

EXISTING FRONT ELEVATION

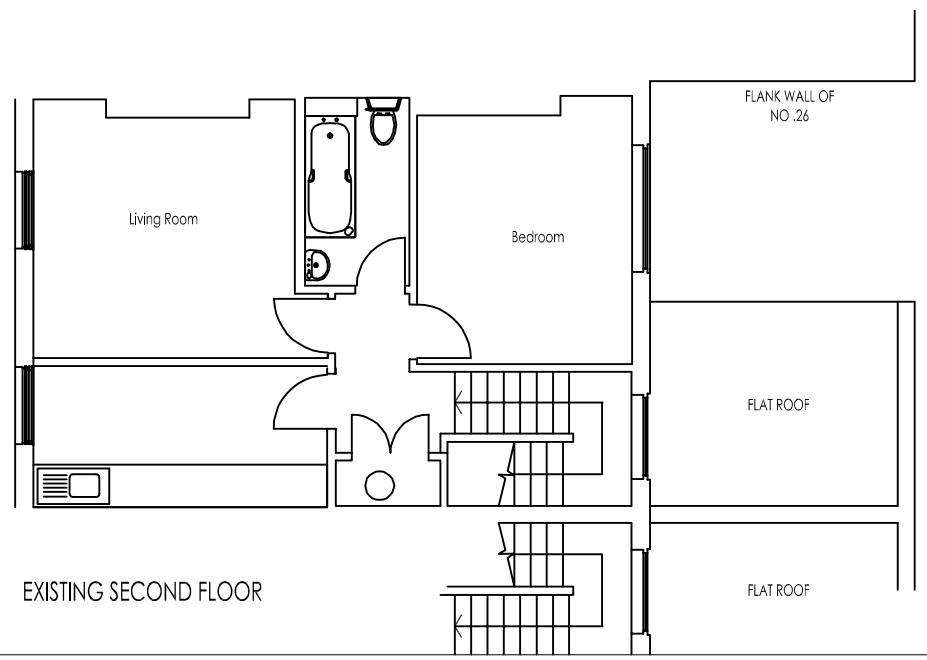

EXISTING SECOND FLOOR

©Christopher Bowen
This drawing and any design hereon is the copytght of the Consultants and must not be reproduced without their written consent. All drawings remain the property of the Consultants.

Figured dimension only to be taken from this drawing. All dimensions to be checked on site. Consultants to be informed immediately of any discrepancies before work proceeds.

REV	DATE	DETAIL
	-	- -

Client	Chris Bowen	
Project Title	Proposed Loft Conversion	
Title	Existing plan and elevations	
Drawn by CB	Rev	Drawing No. 1821,EX.01
Date Jun 15	Scale 1:100@A3	

ARCHITECTURE | ENVIRONMENTAL & PRODUCT DESIGN TEL: 07813 105360 EMAIL: cbowen105@yahoo.co.uk