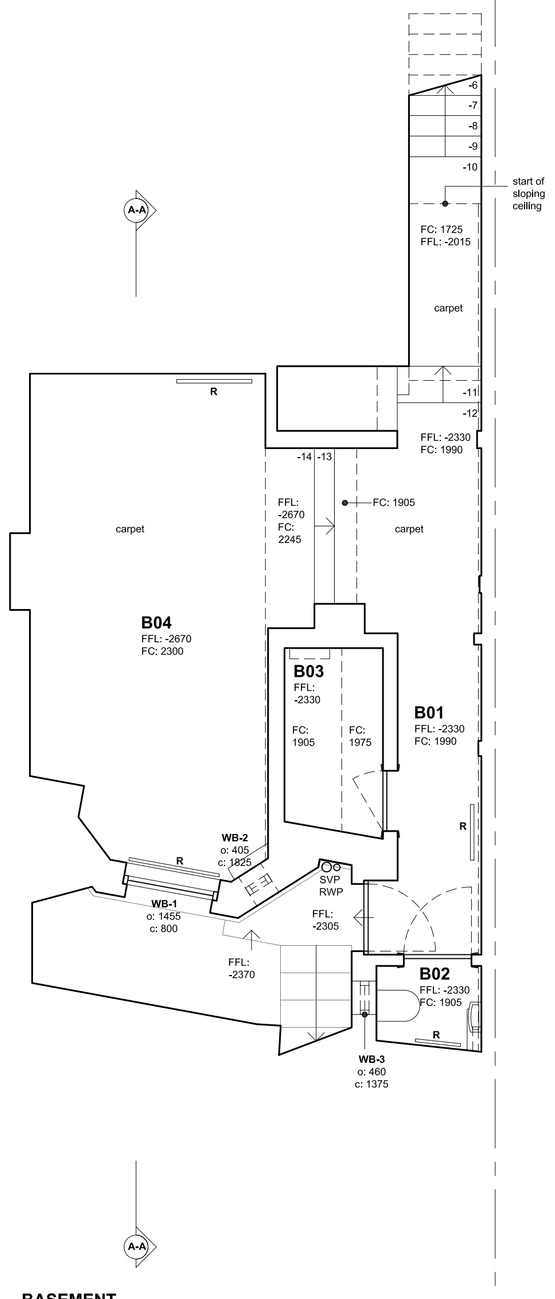

BASEMENT

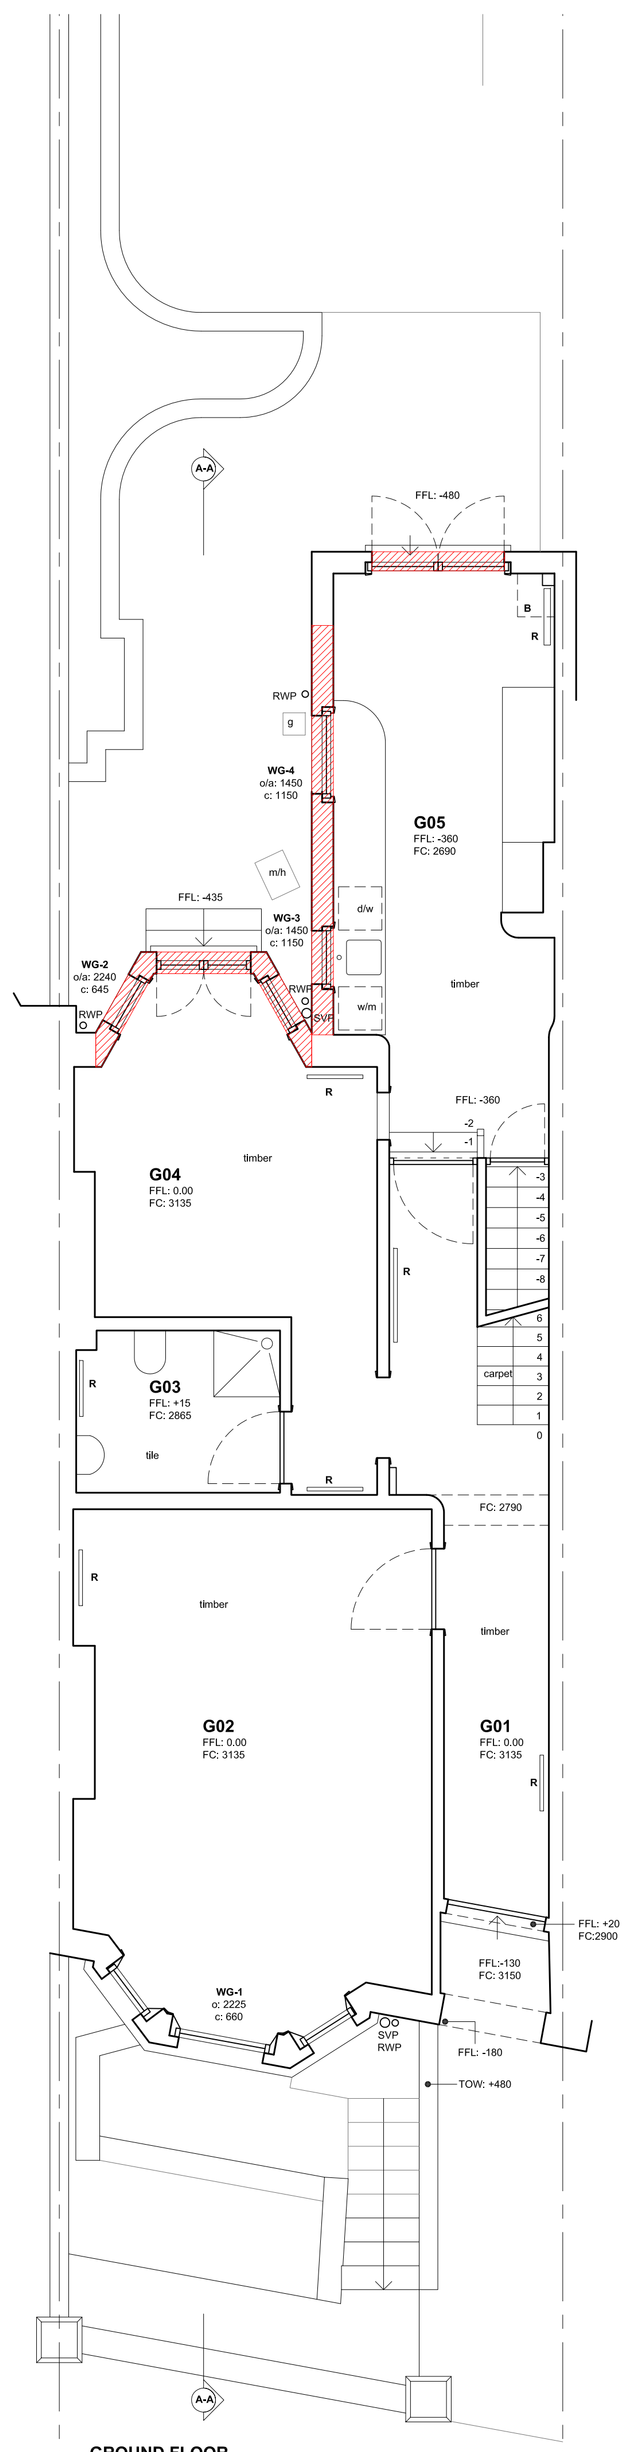

GROUND FLOOR

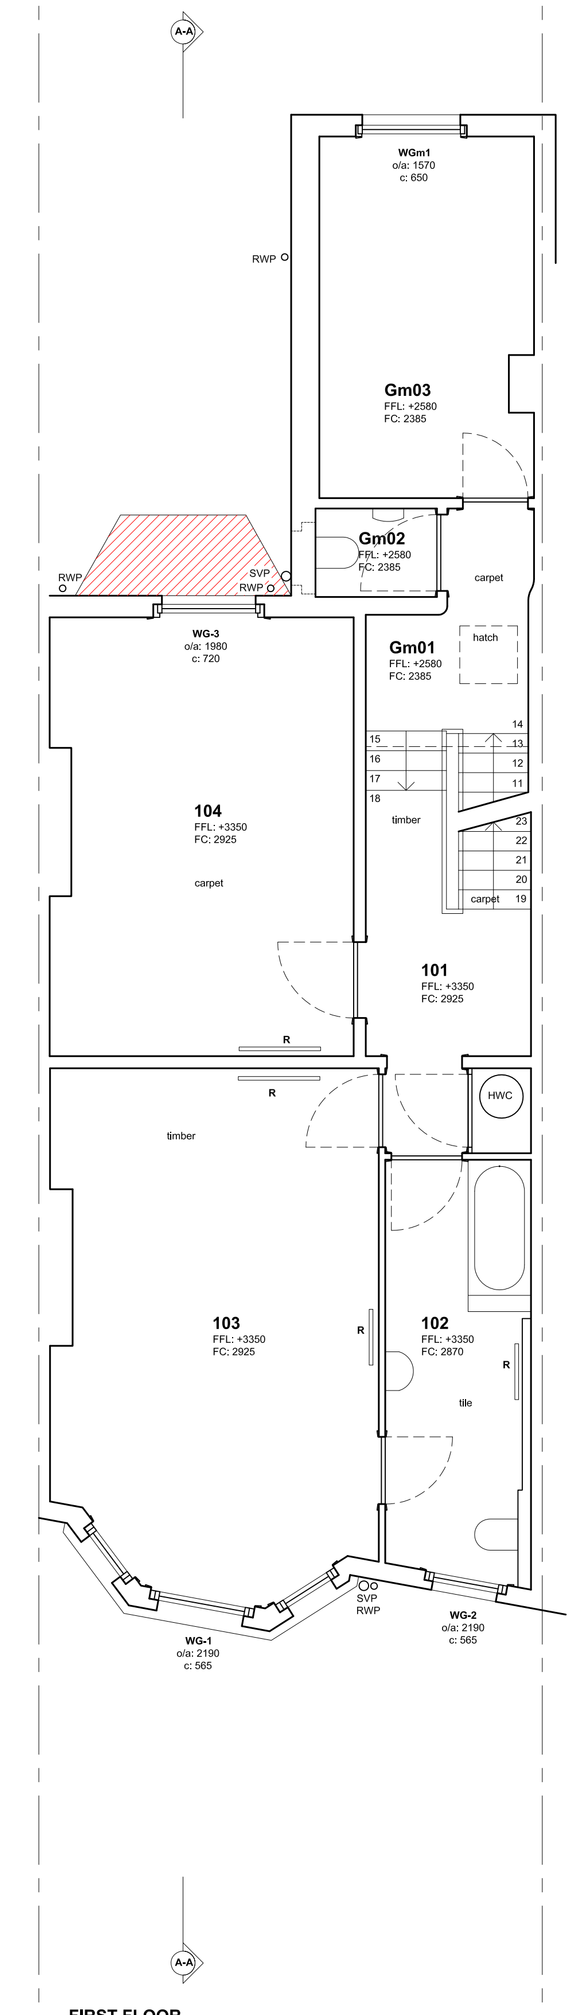

FIRST FLOOR

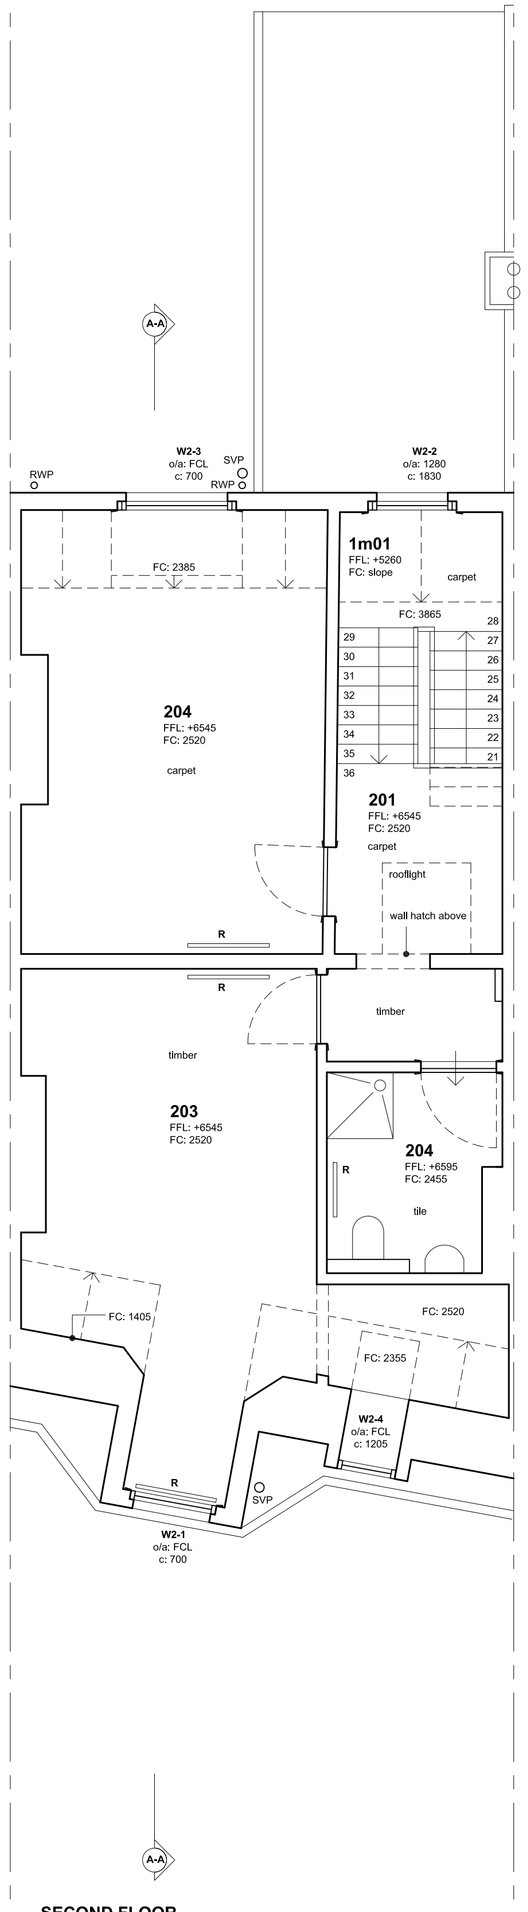

SECOND FLOOR

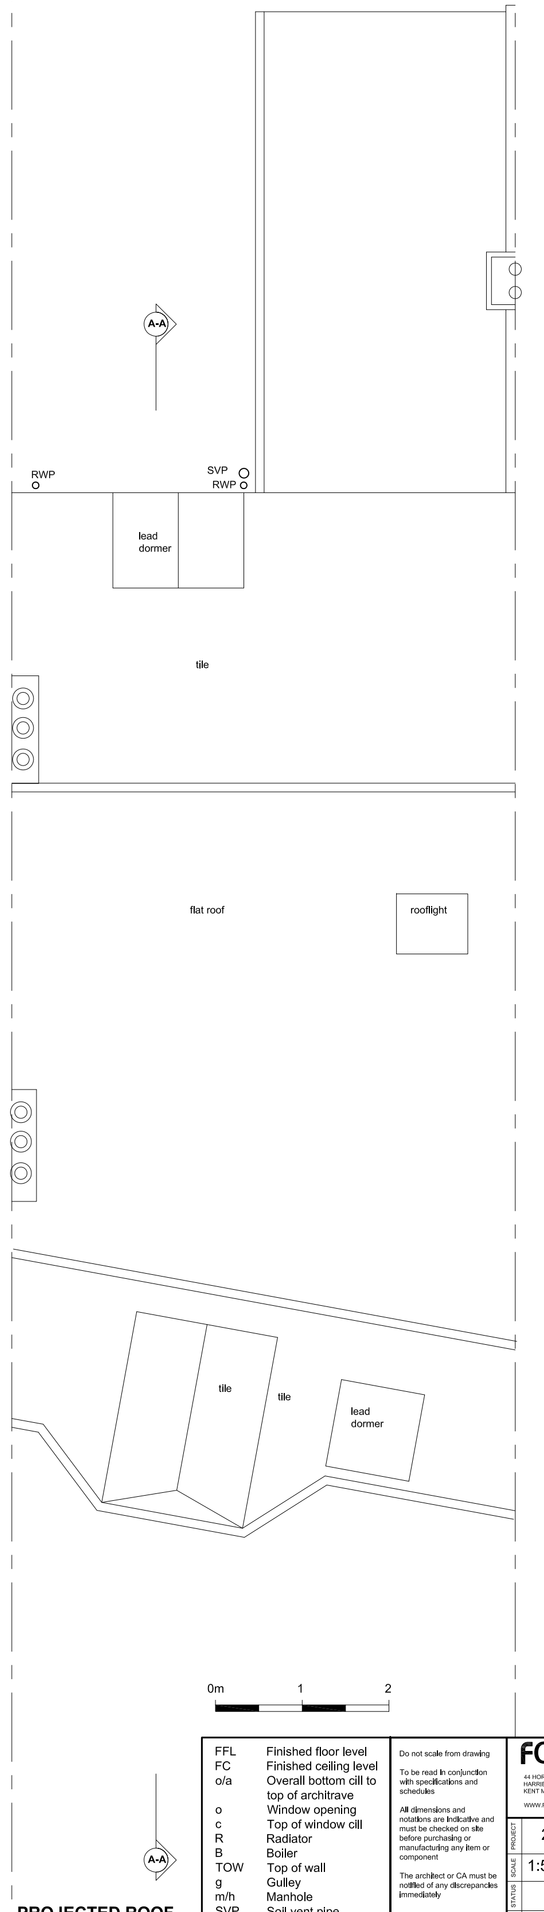

PROJECTED ROOF

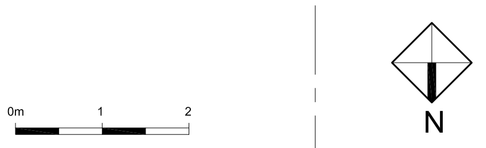

FFL	Finished floor level
FC	Finished ceiling level
o/a	Overall bottom cill to top of architrave
o	Window opening
c	Top of window cill
R	Radiator
B	Boiler
TOW	Top of wall
g	Gulley
m/h	Manhole
SVP	Soil vent pipe
RWP	Rainwater pipe

Do not scale from drawing

To be read in conjunction with specifications and schedules

All dimensions and notations are indicative and must be checked on site before purchasing or manufacturing any item or component

The architect or CA must be notified of any discrepancies immediately

AREAS TO BE DEMOLISHED

FCarchitects
44 HORWOOD WAY
ASHFORD INTERNATIONAL
KENT ME17 1FA
WWW.FCARCHITECTS.CO.UK

project	27 Inglewood Road
scale	1:50
paper	A1
status	Planning
title	Existing plans
drawing no.	27IR_AL(0) 001