**FRONT ELEVATION**

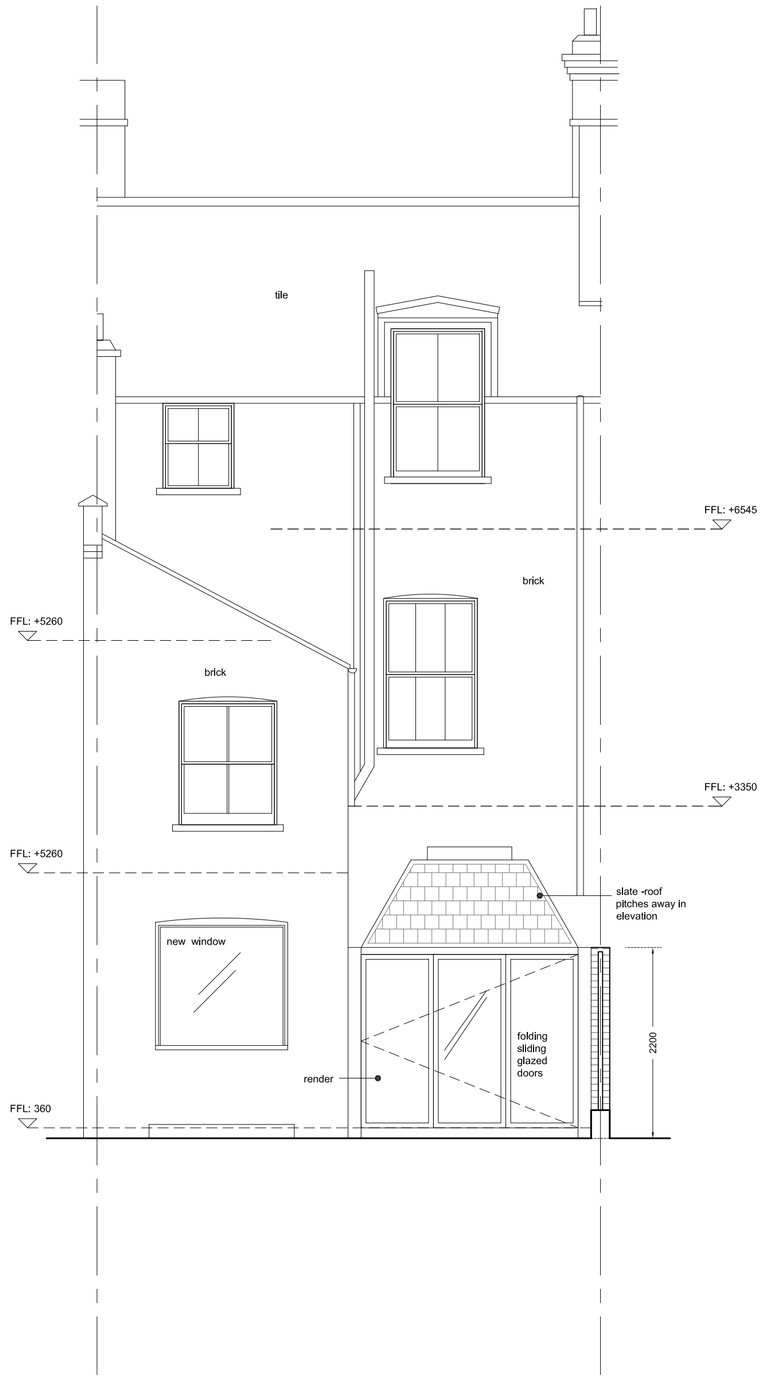


**REAR ELEVATION**

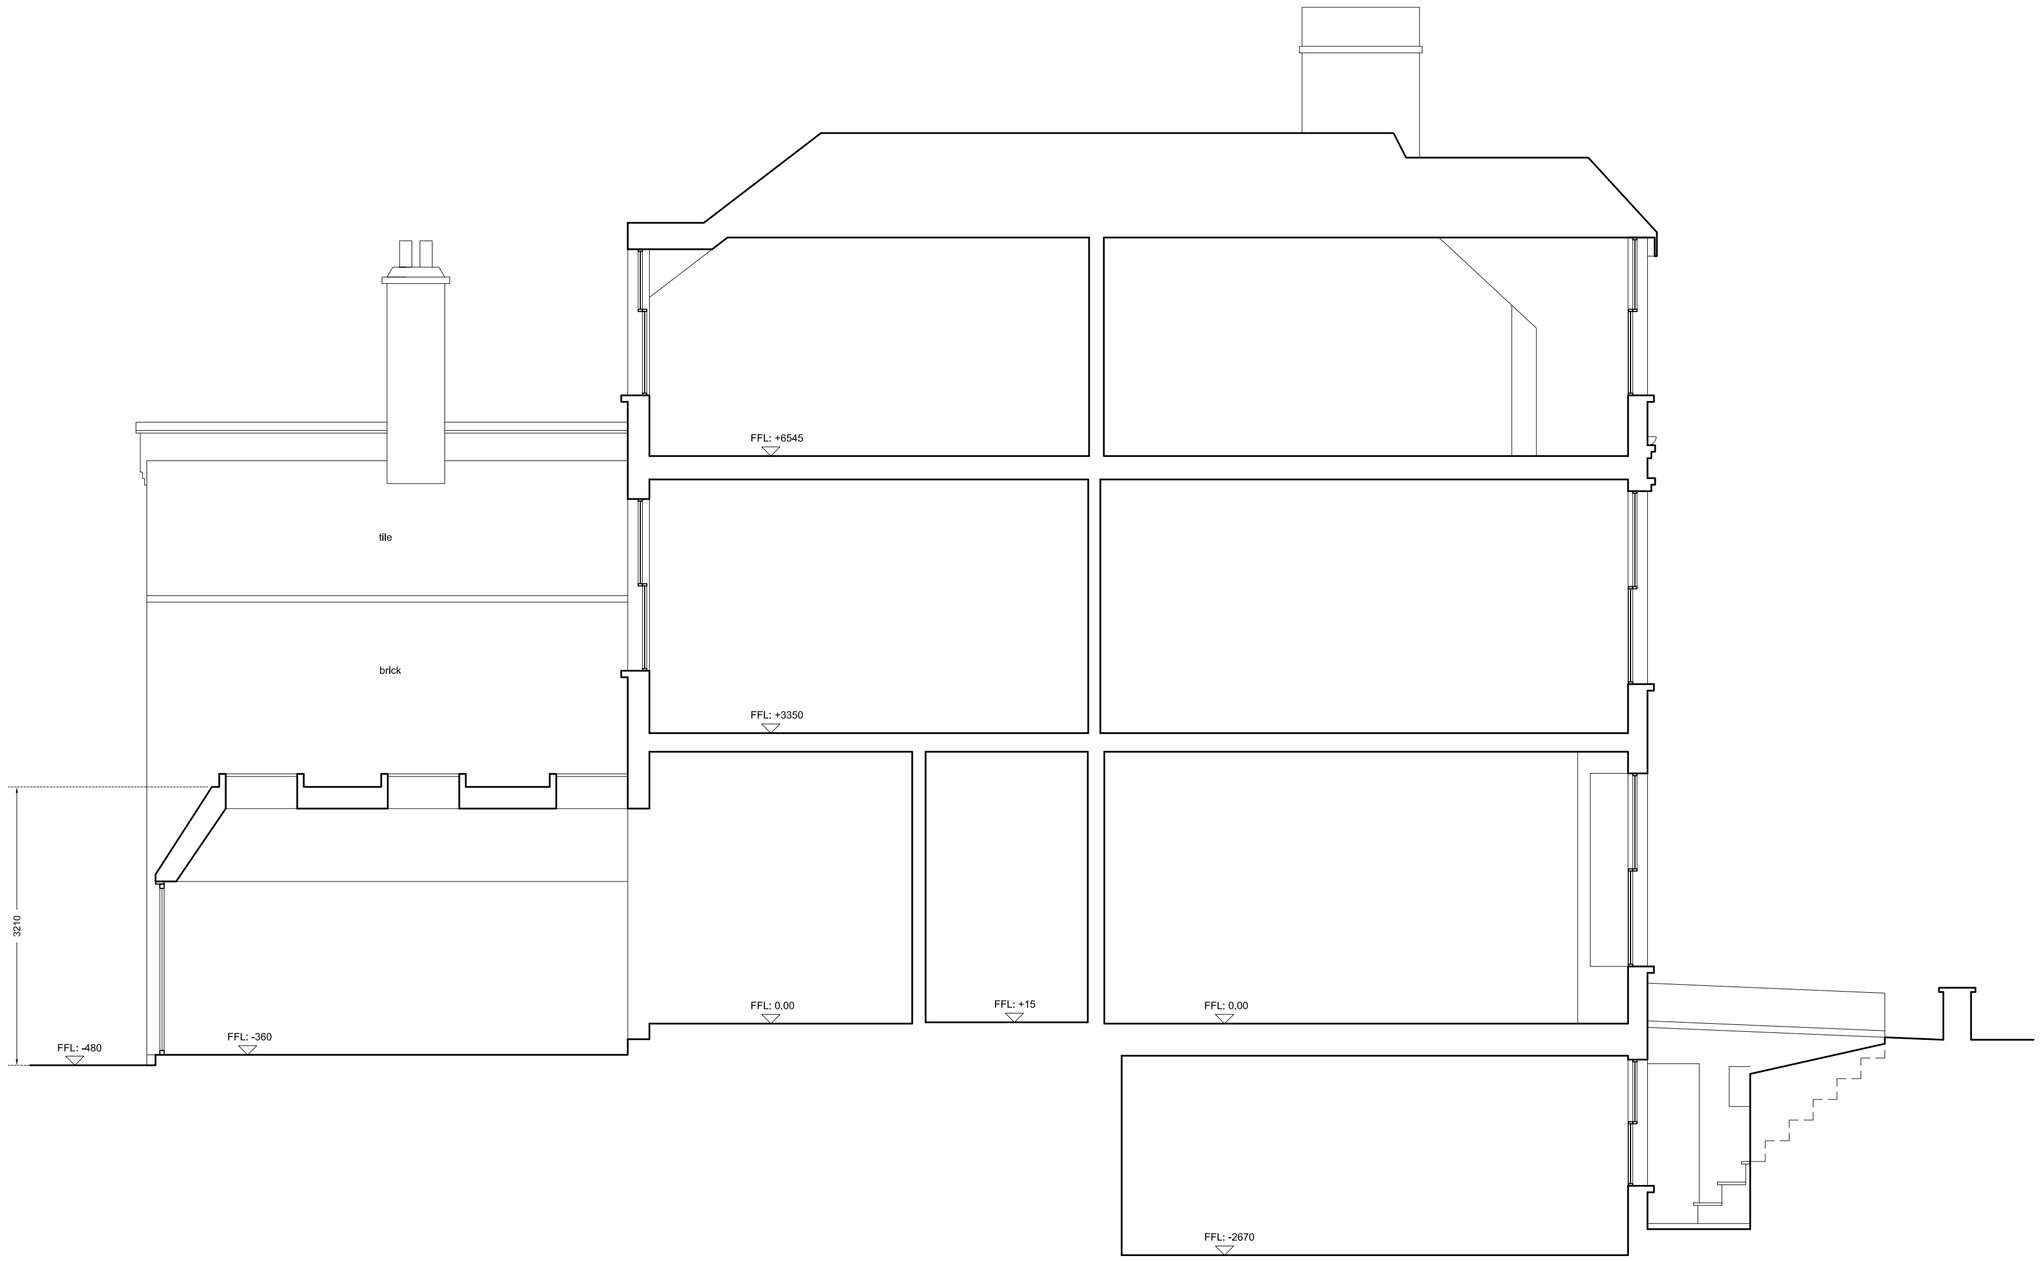


**SECTION A-A**

0m 1 2

| | |
|---|---|
| FFL | Finished floor level |
| FC | Finished ceiling level |
| o/a | Overall bottom cill to top of architrave |
| o | Window opening |
| c | Top of window cill |
| R | Radiator |
| B | Boiler |
| TOW | Top of wall |
| g | Gulley |
| m/h | Manhole |
| SVP | Soil vent pipe |
| RWP | Rainwater pipe |

Do not scale from drawing

To be read in conjunction with specifications and schedules

All dimensions and notations are indicative and must be checked on site before purchasing or manufacturing any item or component

The architect or CA must be notified of any discrepancies immediately


**FC**architects
44 HORSWOOD WAY
WEST MALLING, MAIDSTONE
KENT ME17 1FA
WWW.FCARCHITECTS.CO.UK


| | |
|---|---|
| PROJECT | 27 Inglewood Road |
| SCALE | 1:50 @ A1 |
| STATUS | Planning |
| TITLE | Proposed elevations |
| DRAWING No. | 27IR_AL(1) 101 B |