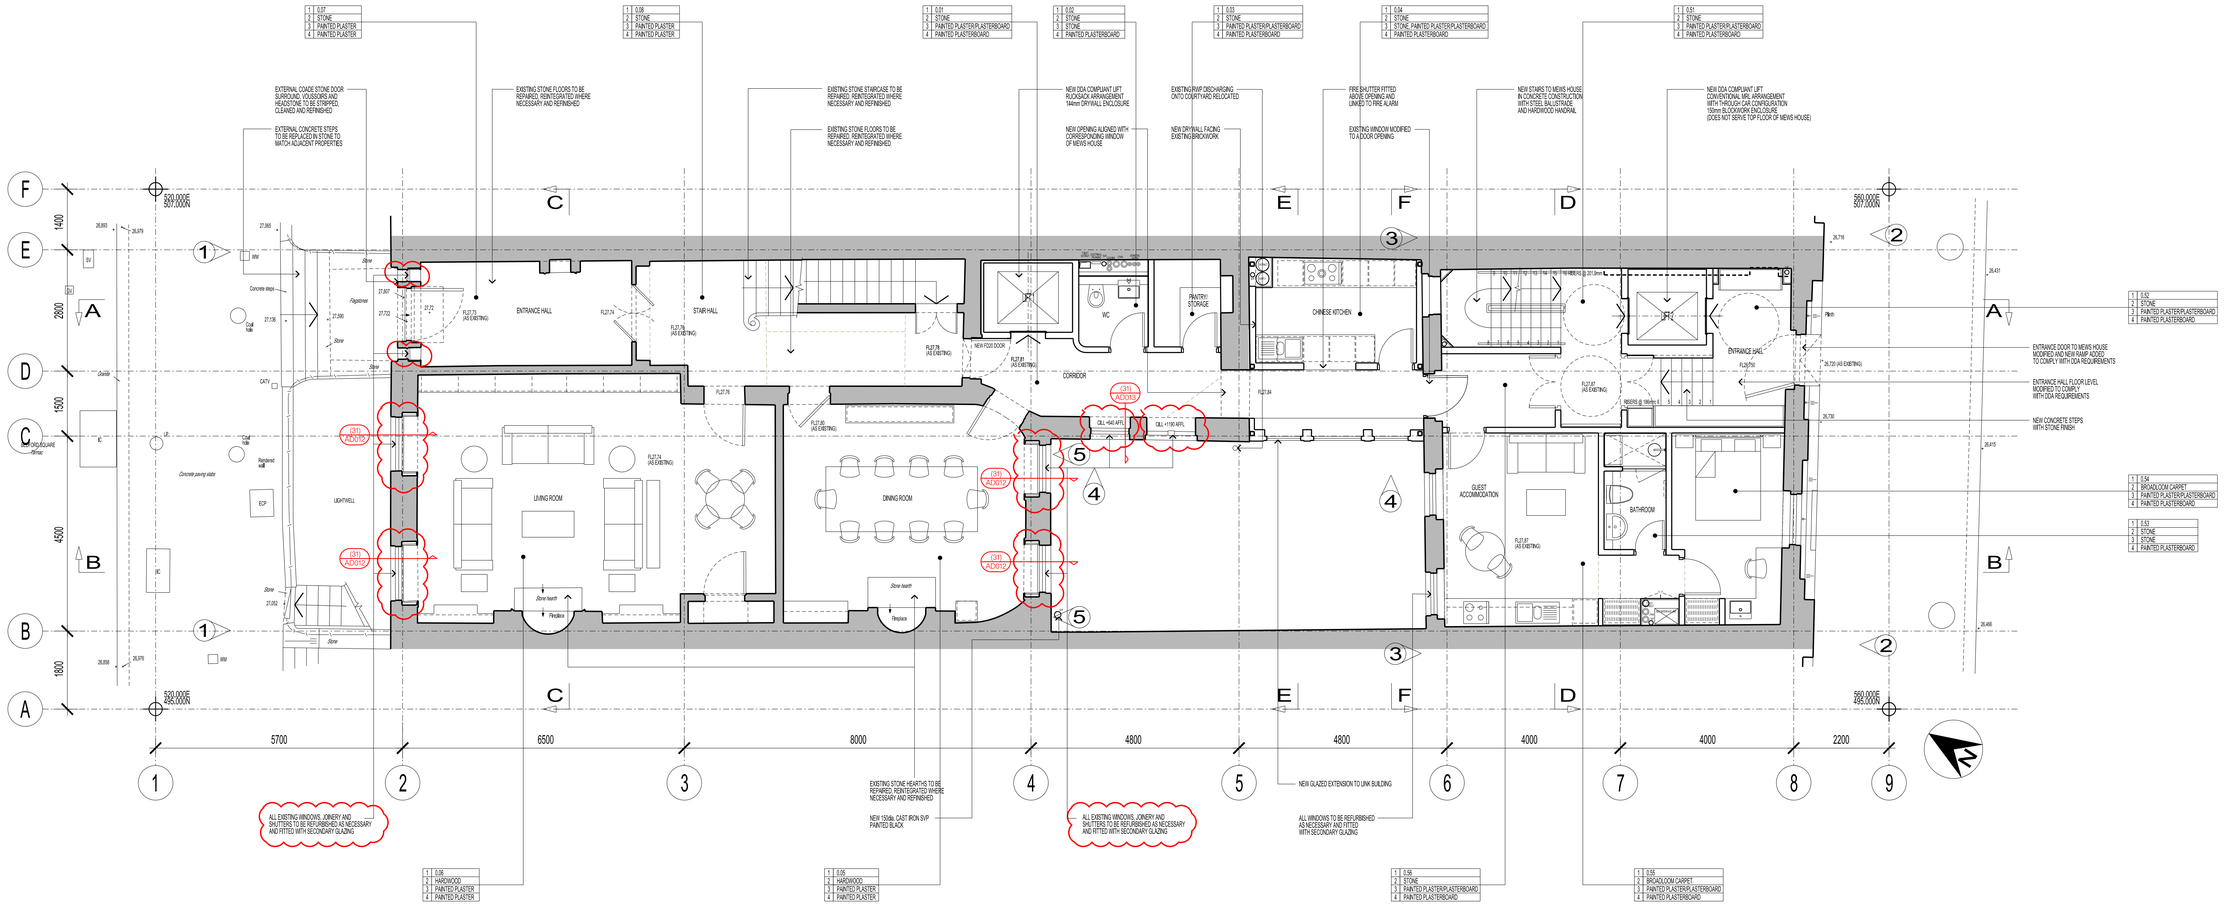

1	0.01
2	STONE
3	PAINTED PLASTER
4	PAINTED PLASTER

1	0.02
2	STONE
3	PAINTED PLASTER
4	PAINTED PLASTER

1	0.01
2	STONE
3	PAINTED PLASTERPLASTERBOARD
4	PAINTED PLASTERBOARD

1	0.04
2	STONE
3	STONE PAINTED PLASTERPLASTERBOARD
4	PAINTED PLASTERBOARD

1	0.03
2	STONE
3	PAINTED PLASTERPLASTERBOARD
4	PAINTED PLASTERBOARD

1	0.03
2	STONE
3	PAINTED PLASTERPLASTERBOARD
4	PAINTED PLASTERBOARD

1	0.05
2	HARDWOOD
3	PAINTED PLASTER
4	PAINTED PLASTER

1	0.05
2	HARDWOOD
3	PAINTED PLASTER
4	PAINTED PLASTER

1	0.06
2	STONE
3	PAINTED PLASTERPLASTERBOARD
4	PAINTED PLASTERBOARD

1	0.05
2	BROADLOOM CARPET
3	PAINTED PLASTERPLASTERBOARD
4	PAINTED PLASTERBOARD

1	0.04
2	STONE
3	PAINTED PLASTERPLASTERBOARD
4	PAINTED PLASTERBOARD

1	0.04
2	BROADLOOM CARPET
3	PAINTED PLASTERPLASTERBOARD
4	PAINTED PLASTERBOARD

1	0.03
2	STONE
3	STONE
4	PAINTED PLASTERBOARD

BUILDING DESIGN PARTNERSHIP LTD SHALL HAVE NO RESPONSIBILITY FOR ANY USE MADE OF THIS DOCUMENT OTHER THAN FOR THAT WHICH IT WAS PREPARED AND ISSUED

ALL DIMENSIONS SHOULD BE CHECKED ON SITE.

DO NOT SCALE FROM THIS DRAWING.

ANY DRAWING ERRORS OR DIVERGENCIES SHOULD BE BROUGHT TO THE ATTENTION OF BUILDING DESIGN PARTNERSHIP LTD AT THE ADDRESS SHOWN.

ROOM FINISHES KEY

1	ROOM NUMBER
2	FLOOR FINISH
3	WALL FINISH
4	CEILING FINISH

REVISION / DESCRIPTION	DRAWN	CHECKED	DATE
B- LBC APPLICATION	MB	TL	01.06.2015
A- DRAFT LBC APPLICATION	MB	TL	01.05.2015
- FIRST ISSUE TO DESIGN TEAM	MB		02.04.2015

BDP.
16 Brewhouse Yard
Clerkenwell
London, EC1V 4LJ
United Kingdom
T +44 (0)20 7812 8000
F +44 (0)20 7812 8399
www.bdp.com

PROJECT TITLE
42 BEDFORD SQUARE

PROJECT NUMBER
P2005698

DRAWING TITLE
GROUND FLOOR PLAN
AS PROPOSED

SCALE @ A1
1:50

DATE
04.2015

DRAWING NO.
P04_(15)AP022

REVISION
B