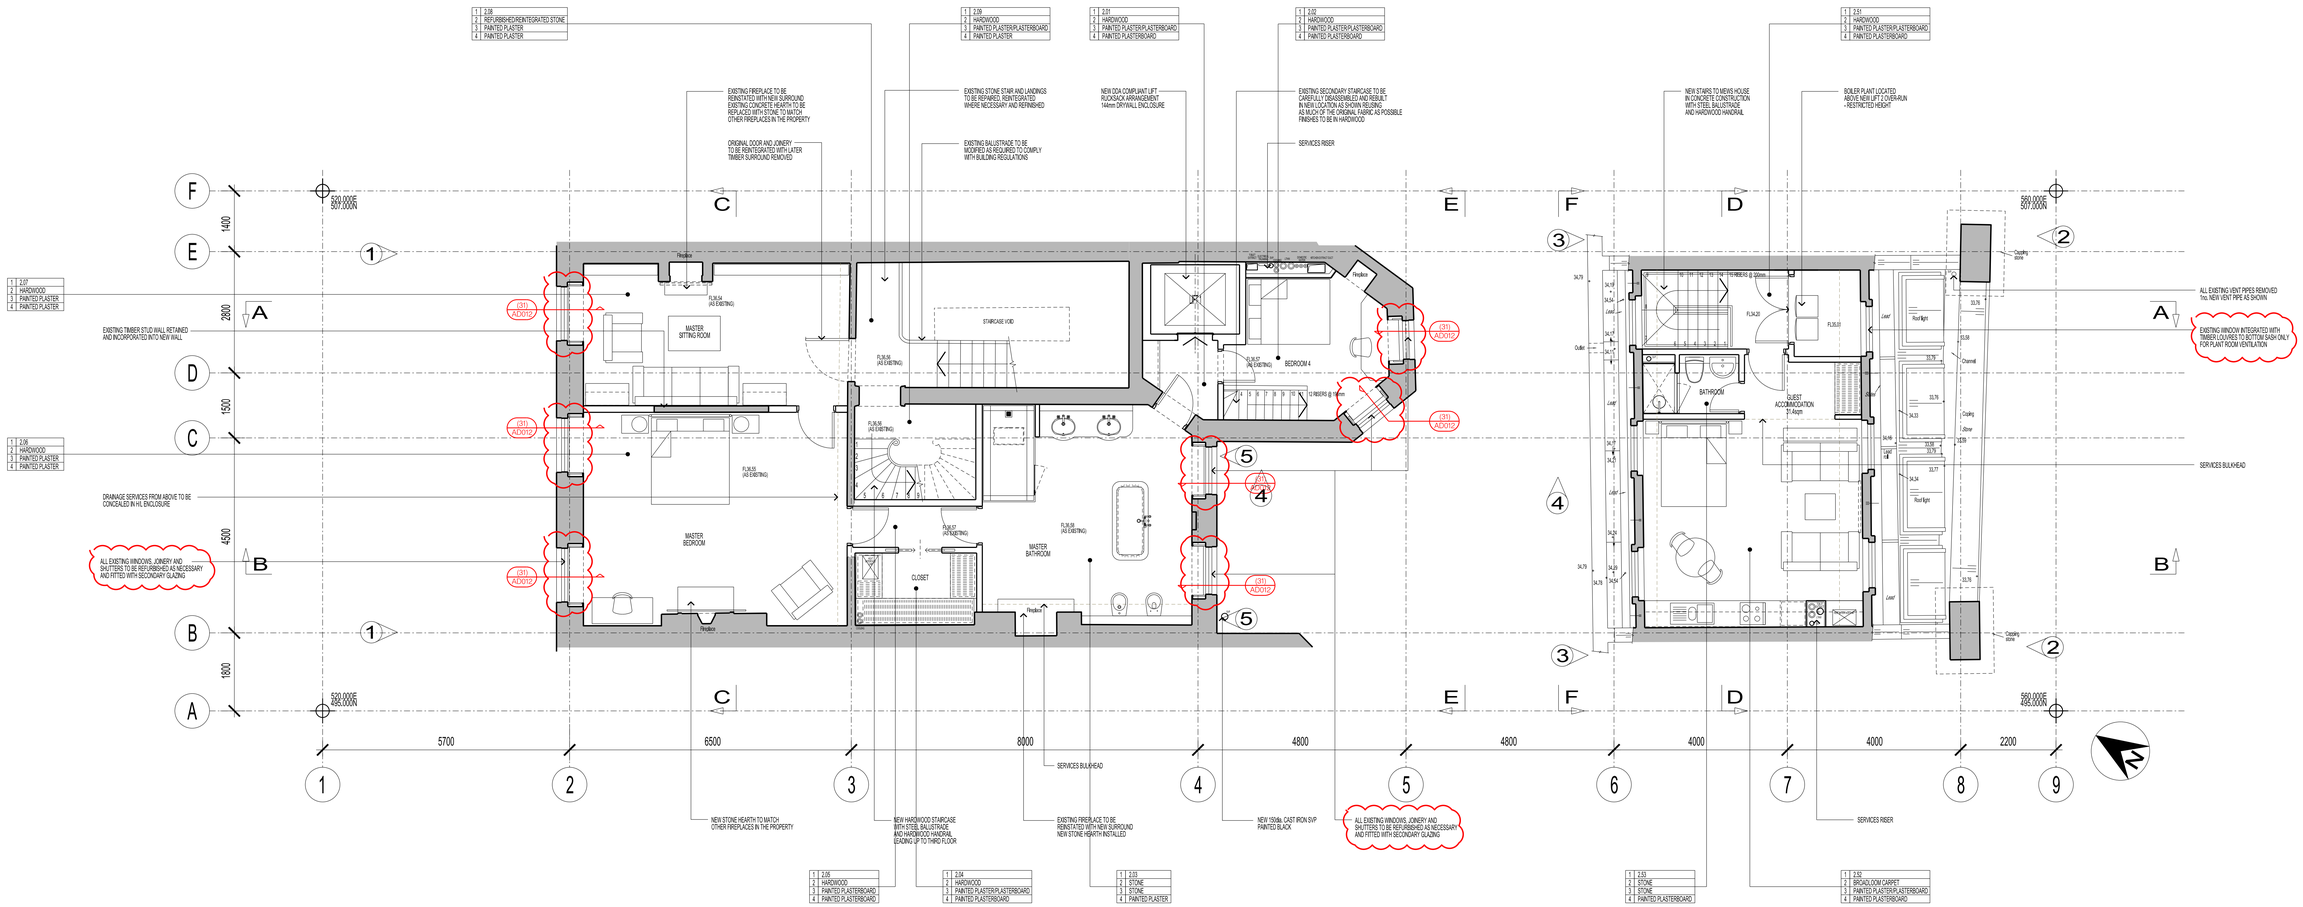

BUILDING DESIGN PARTNERSHIP LTD SHALL HAVE NO RESPONSIBILITY FOR ANY USE MADE OF THIS DOCUMENT OTHER THAN FOR THAT WHICH IT WAS PREPARED AND ISSUED

ALL DIMENSIONS SHOULD BE CHECKED ON SITE.

DO NOT SCALE FROM THIS DRAWING.

ANY DRAWING ERRORS OR DIVERGENCES SHOULD BE BROUGHT TO THE ATTENTION OF BUILDING DESIGN PARTNERSHIP LTD AT THE ADDRESS SHOWN.

REVISION - DESCRIPTION	DRAWN	CHECKED	DATE
B-LBC APPLICATION	MB	TL	01.06.2015
A-DRAFT LBC APPLICATION	MB	TL	01.05.2015
1-FIRST ISSUE TO DESIGN TEAM	MB		02.04.2015

KEY PLAN

CLIENT LOGO

BDP.
16 Brewhouse Yard
Clerkenwell
London, EC1V 4LJ
United Kingdom

T +44 (0)20 7812 8000
F +44 (0)20 7812 8399
www.bdp.com

PROJECT TITLE
42 BEDFORD SQUARE

PROJECT NUMBER
P2005698

DRAWING TITLE
SECOND FLOOR PLAN
AS PROPOSED

SCALE @ A1
1:50

DATE
04.2015

DRAWING No.
P04_(15)AP025

REVISION
B