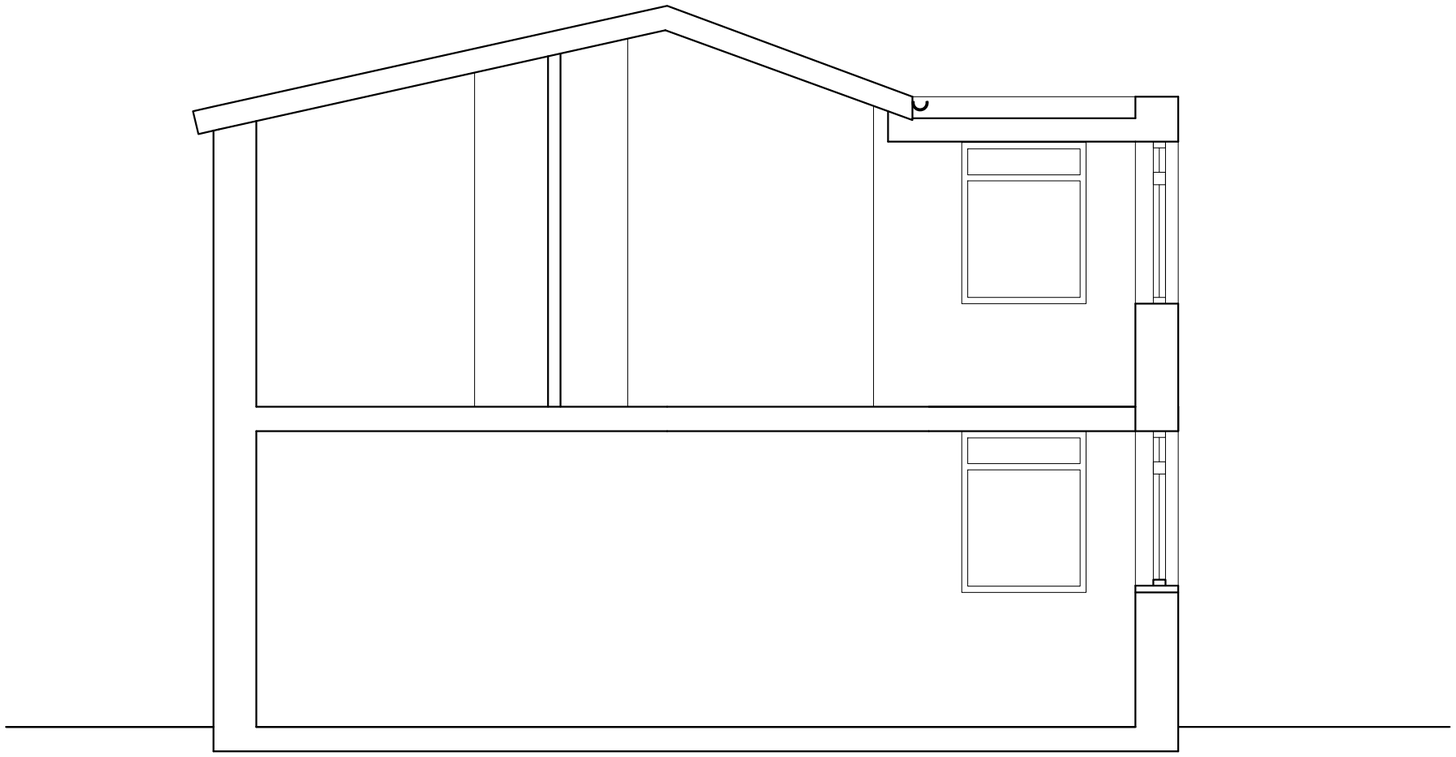

0 M 1 M 5 M 10 M

NOTES:

1. DO NOT SCALE FROM THIS DRAWING
2. ALL DIMENSIONS ARE IN METERS UNLESS OTHERWISE SPECIFIED
3. TO BE CONSTRUCTED IN ACCORDANCE WITH BRITISH STANDARDS
4. ALL MEASUREMENTS ARE SUBJECT TO CONFIRMATION BY THE CONTRACTOR DURING THE WORKS ON SITE.
5 THIS DRAWING IS TO BE READ IN CONJUNCTION WITH ALL RELEVANT ARCHITECTURAL AND ENGINEER DRAWINGS AND SPECIFICATIONS
6 THIS DRAWING IS A CONCEPT LAYOUT NOT FOR CONSTRUCTION PURPOSES

DATE	COMMENTS

PROJECT:

5 ROSSLYN PARK MEWS

CLIENT:

ARCHITECTURAL DRAWINGS

DRAWING NO. AP221 REVISION NO. R01

DRAWING

PROPOSED SECTION B - B'

APPROVED BY

DRAWN BY

SCALE 1/50@A3

DATE: JULY2015

KOKORELIAARCHITECTS
14 ABERDARE GARDEN NW6 3PY TEL. UK (00.44) 2076257005 GR 00.302106549300 WWW.PLUSTWO.GR