Ranulf Road

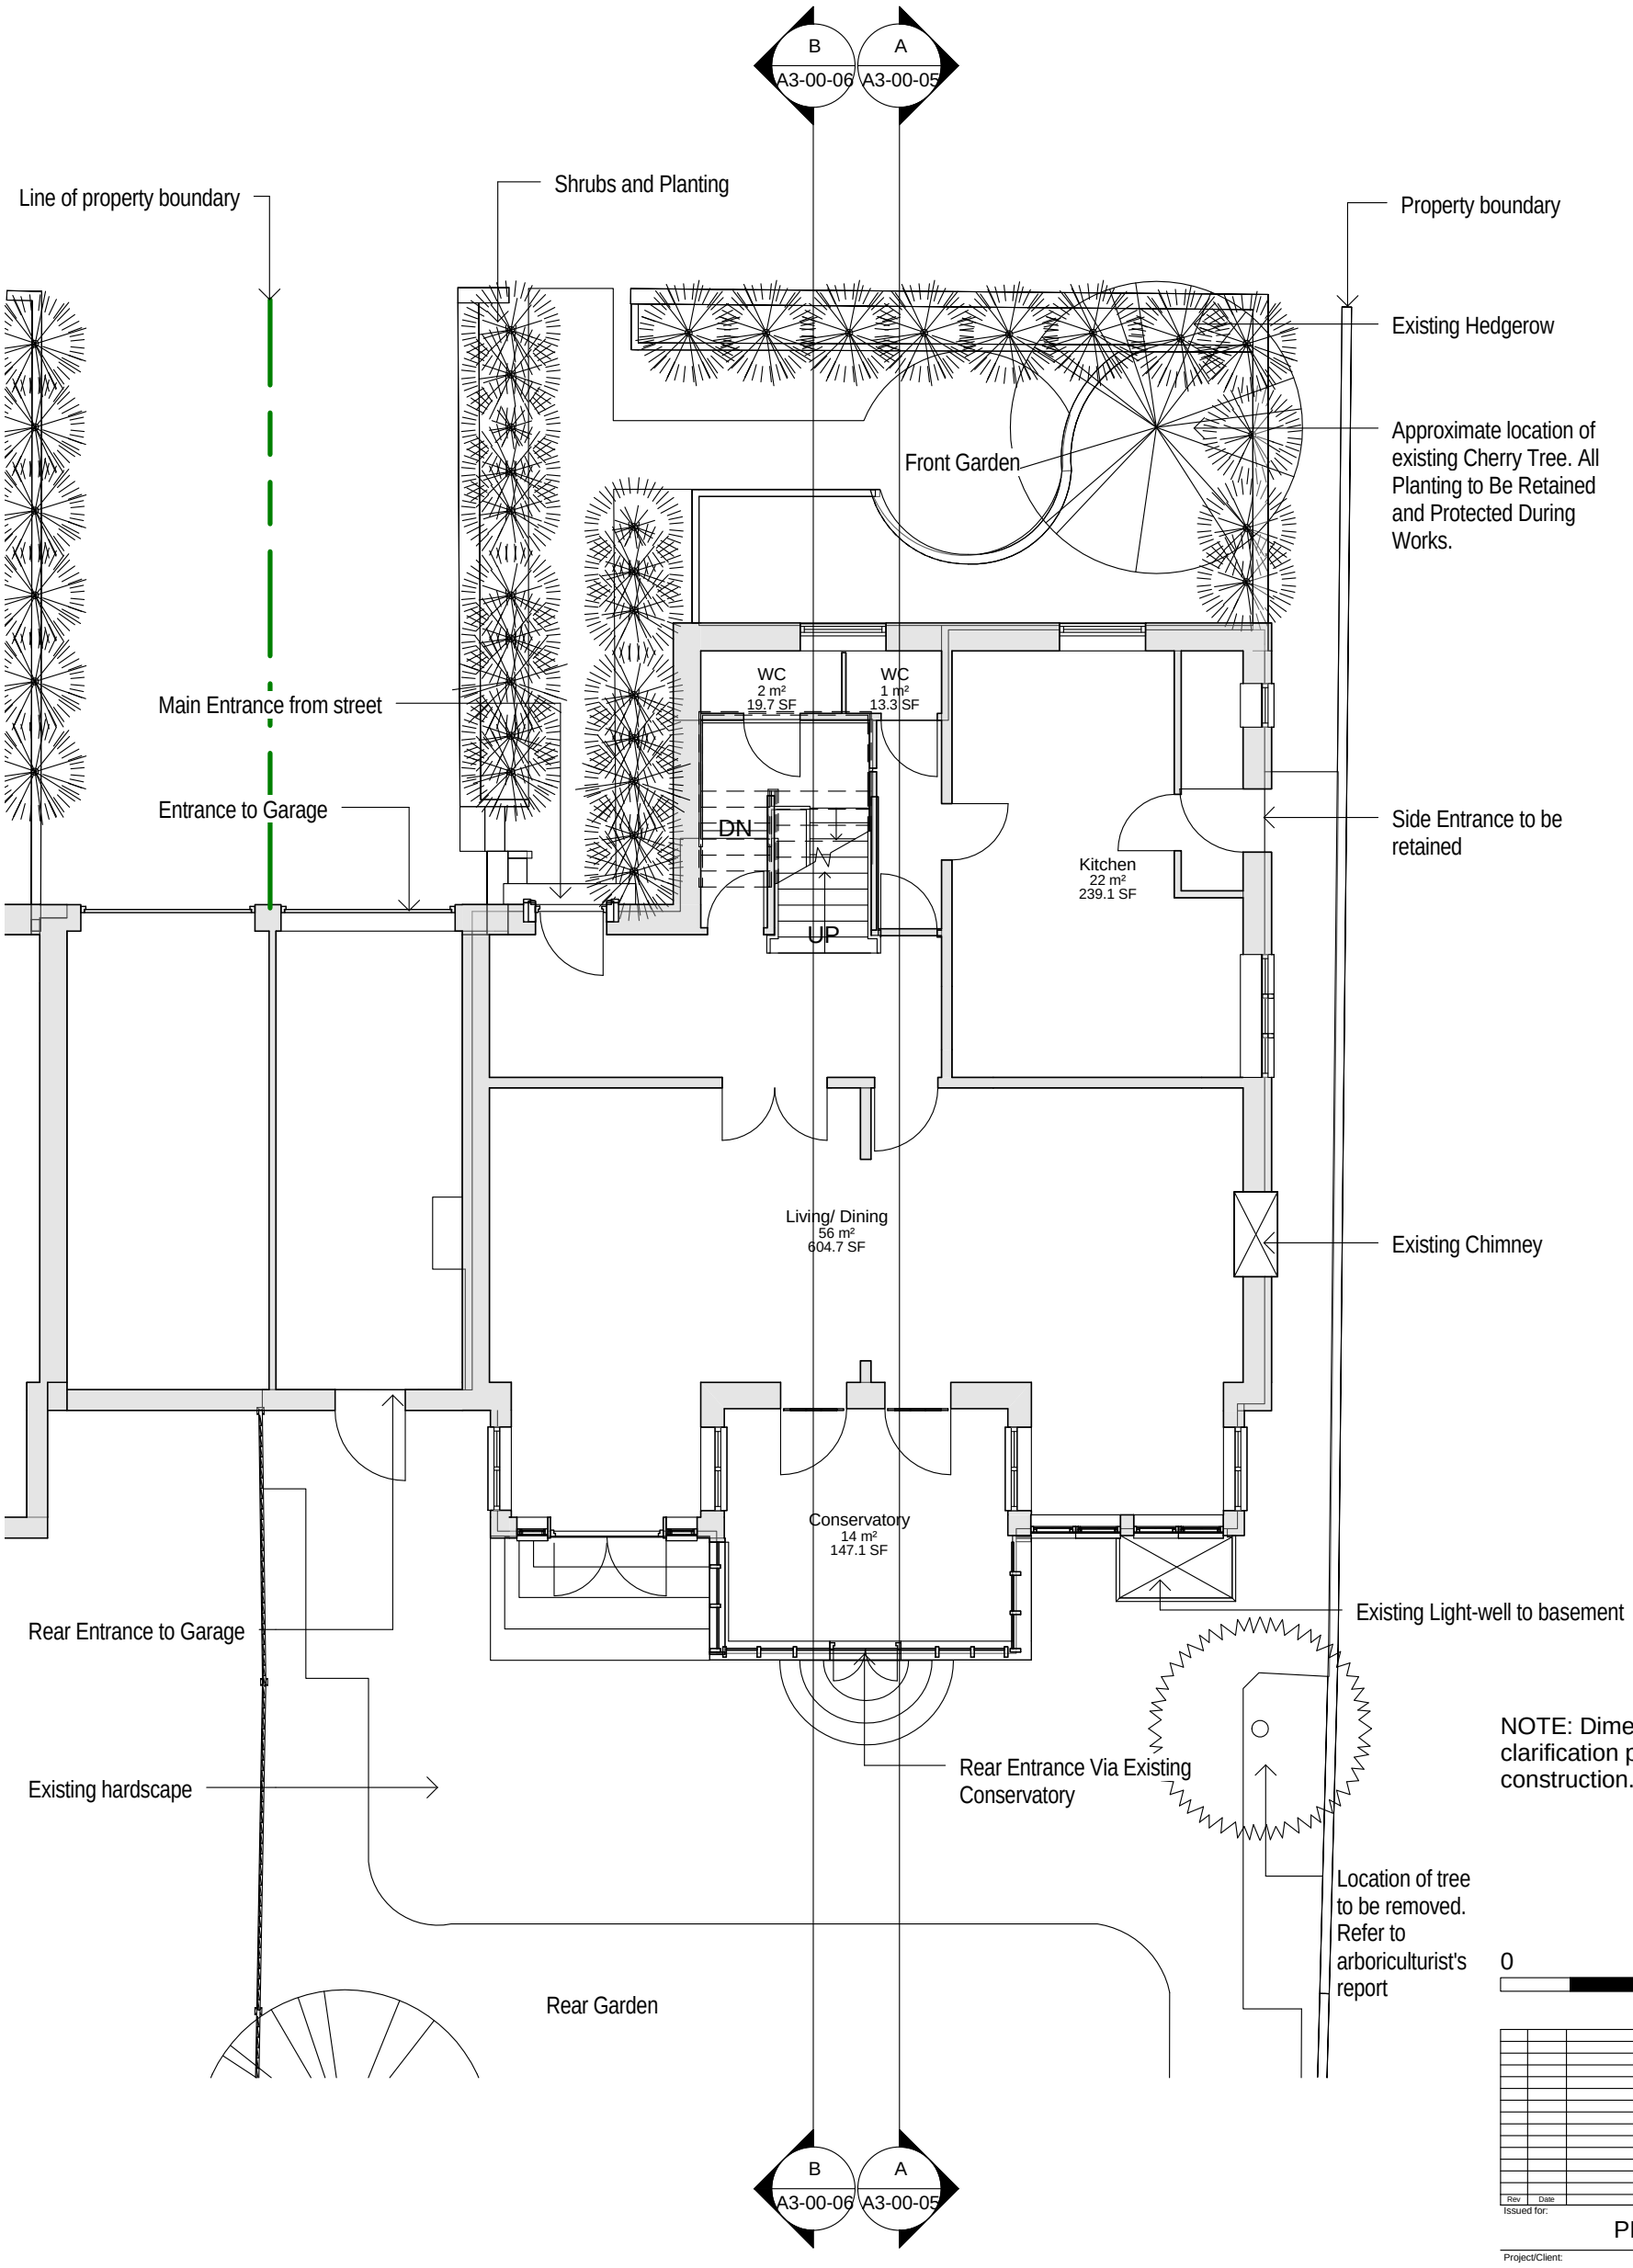

NOTE: Dimensions for clarification purposes only. Not for construction.

N

0 5m

Rev	Date	Details	Drawn	Checked

Issued for:

PLANNING

Project/Client: Ranulf Road	Project No: IALN14-0092-00
	Dwg No: A2-00-02
	Rev:
Drawing: Existing Ground Floor Plan	Scale: 1 : 100 @A3
	Drawn By: SMS Date: 2.11.14
	Checked By: KS Date:

ARCHIAL | NORR

Tennyson House, 159-165 Great Portland Street, London, W1W 5PA
T: +44 (0)207 5800 400
www.archialnorr.com

Contractors must work only to figured dimensions which are to be checked on site.
© INGENIUM ARCHIAL LIMITED. An Ingenium International Company .