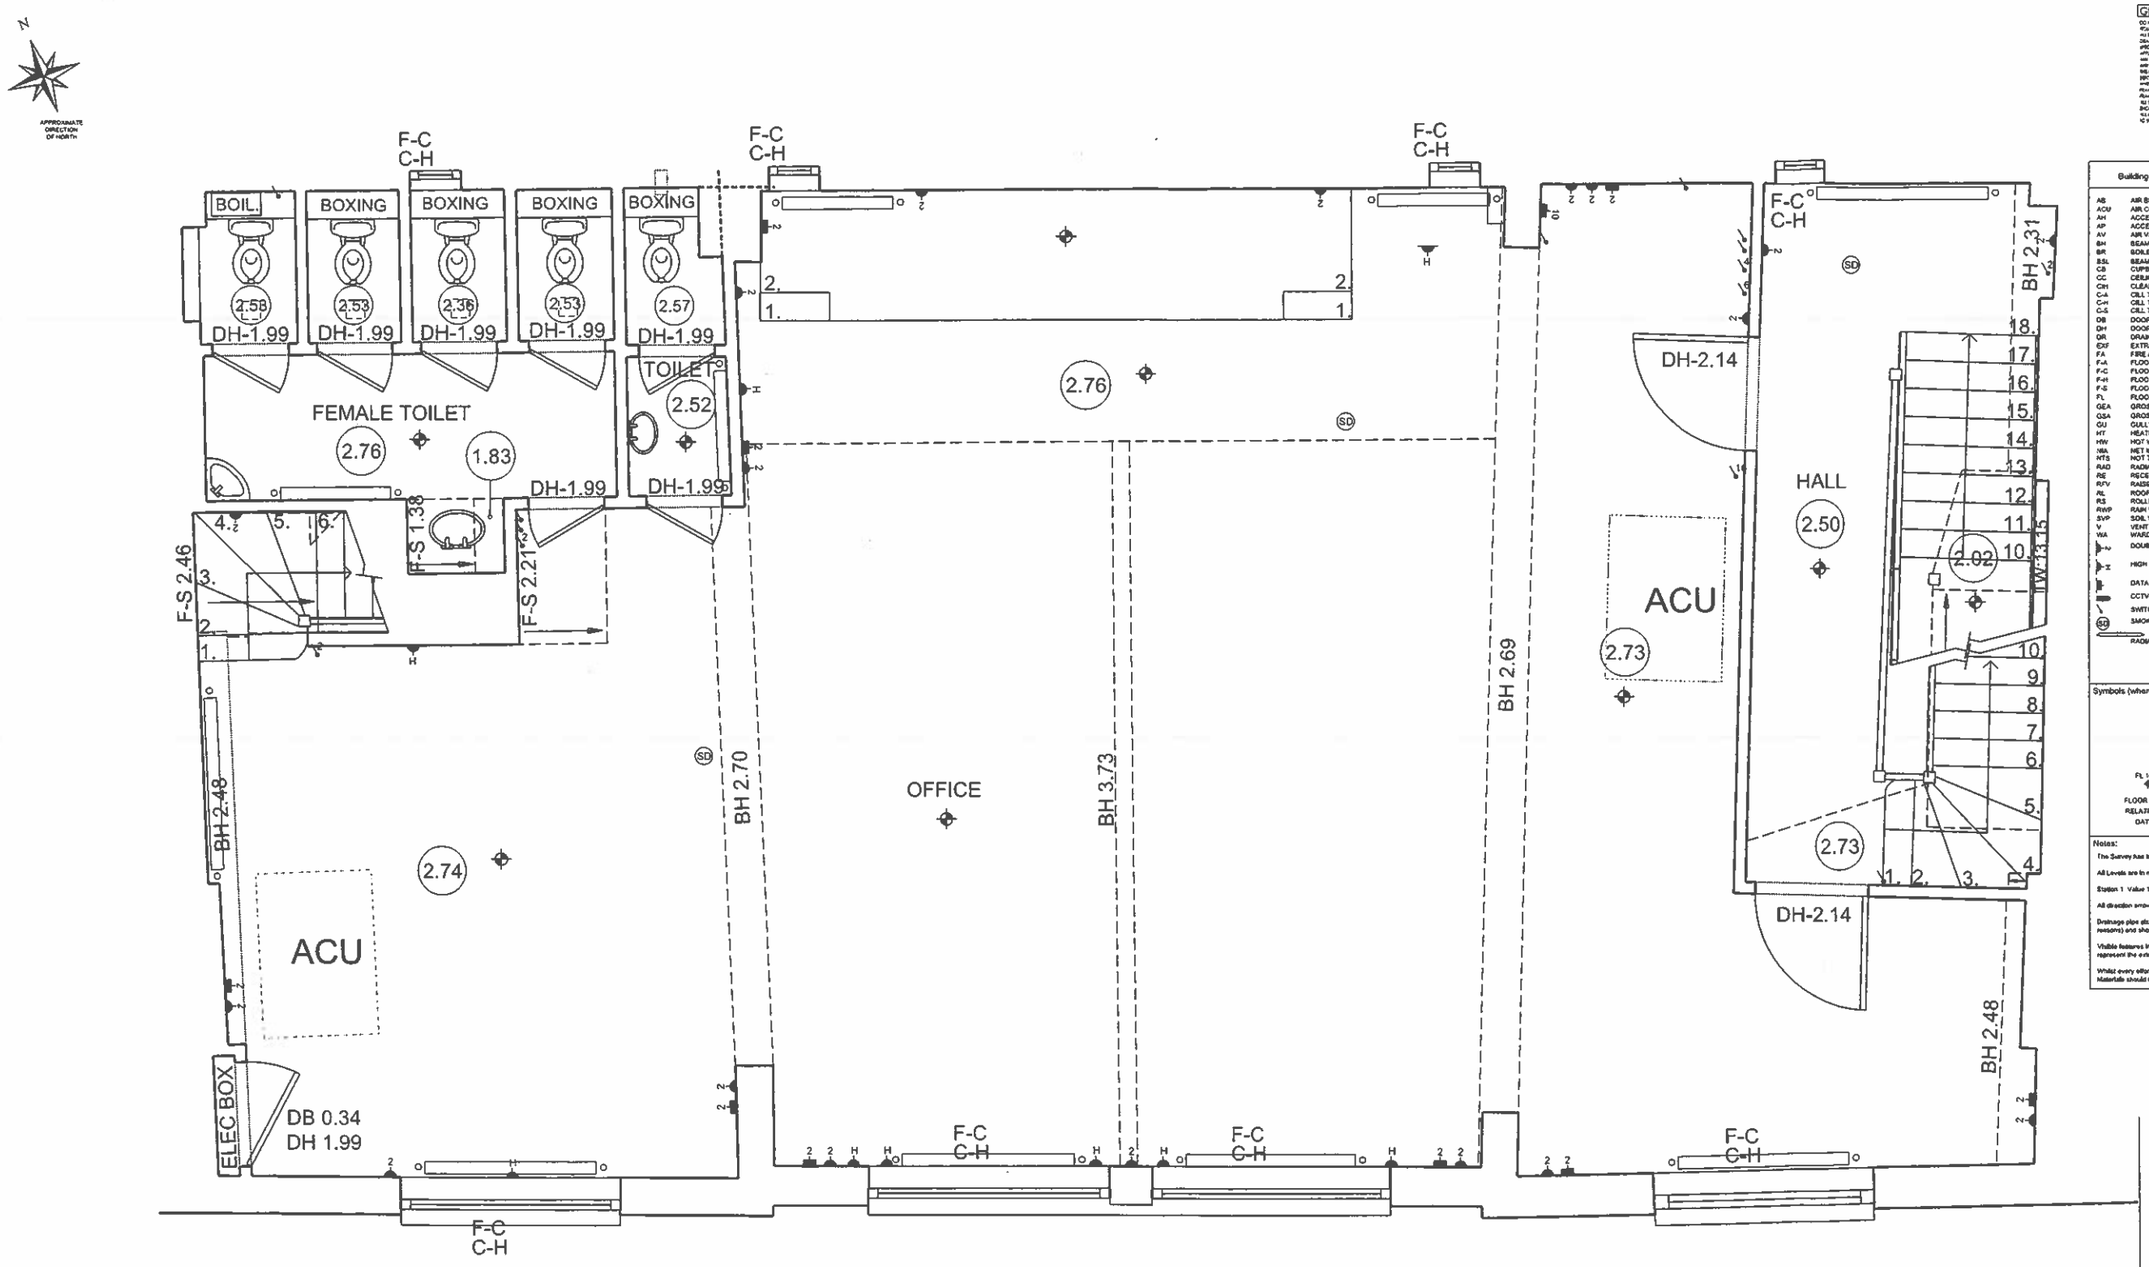

GENERAL NOTES

DO NOT SCALE FROM THIS DRAWING

ALL DIMENSIONS ARE GIVEN TO STRUCTURE UNLESS INDICATED OTHERWISE.

ALL DIMENSIONS SHOULD BE CHECKED ON SITE PRIOR TO COMMENCEMENT OF WORK.

THIS DRAWING IS TO BE READ IN CONJUNCTION WITH ALL RELEVANT ARCHITECTS DRAWINGS, CONSULTANTS AND SPECIALISTS DRAWINGS, CONSTRUCTION NOTES, SPECIFICATIONS AND SUPPLIERS INSTRUCTIONS WHERE APPLICABLE.

ANY DISCREPANCY MUST BE REPORTED TO THE ARCHITECT PRIOR TO THE START OF WORK.

ANY MODIFICATION TO THE DRAWING MUST BE AGREED WITH THE ARCHITECT.

THIS DRAWING IS TO BE COPYRIGHT OF PCKO ARCHITECTS UNLESS INSTRUCTED OTHERWISE BEFORE COPYING.

THIS DRAWING IS TO BE INCORPORATED WITH CORRESPONDING ENGINEERS DRAWINGS (S-NO'S 2101-1101 AND 1101-1101) OF THE ARCHITECTS DRAWINGS (PRE-CONSTRUCTION, ARCHITECTS DESIGN, DETAIL AND SPECIFICATION).

(a) STRUCTURAL ELEMENTS ARE INCORPORATED INTO THE ARCHITECTS DRAWINGS (PRE-CONSTRUCTION, ARCHITECTS DESIGN, DETAIL AND SPECIFICATION).

(b) MECHANICAL AND ELECTRICAL ELEMENTS ARE INCORPORATED INTO THE ARCHITECTS DRAWINGS (PRE-CONSTRUCTION, ARCHITECTS DESIGN, DETAIL AND SPECIFICATION).

Building Survey		Land Survey	
AB	AIR BRICK	B	BOLLARD
ACU	AIR CONDITIONING UNIT	BB	BELISHA BEACON
AH	ACCESS HATCH	BT	B.T. COVER
AP	ACCESS PANEL	CAM	CAMERA
AV	AIR VALVE	CATV	CABLE TV COVER
BH	BEAM HT	CL	COVER LEVEL
BR	BOILER	ELEC	ELECTRIC COVER
BSL	BEAM SOFFIT LEVEL	EP	ELECTRIC POLE
CB	CUPBOARD	ER	EARTH ROD
CC	CEILING CHANGE	FP	FLAG POLE
CH	CLEAR INTERNAL HT	FW	FOUL WATER
C-A	CILL TO APEX HT	GU	GULLY
C-H	CILL TO HEAD HT	GV	GAS VALVE
C-S	CILL TO SPRING HT	HYD	FIRE HYDRANT
DB	DOOR BASE HT	IC	INSPECTION COVER
DH	DOOR HEAD HT	IL	INVERT LEVEL
DR	DRAIN	LP	LAMP POST
EXF	EXTRACTOR FAN	MH	MANHOLE
FA	FIRE ALARM	MKR	MARKER POST
F-A	FLOOR TO APEX CILL HT	P	POST
F-C	FLOOR TO CILL HT	PM	PARKING METER
F-H	FLOOR TO HEAD HT	PI	PIPE
F-S	FLOOR TO SPRING HT	RO	RODDING EYE
FL	FLOOR LEVEL	RS	ROAD SIGN
GEA	GROSS INTERNAL AREA	RWP	RAIN WATER PIPE
GSA	GROSS EXTERNAL AREA	SA	SITE AREA
GU	GULLY	SI	SIGN
HT	HEATER	SL	SOFFIT LEVEL
HW	HOT WATER TANK	SV	STOP VALVE
NIA	NET INTERNAL AREA	SVP	SOIL VENT PIPE
NTS	NOT TO SCALE	SW	STORM WATER
RAD	RADIATOR	TF	TOP OF FENCE
RE	RECESS HEAD HEIGHT	TP	TELEGRAPH POLE
RFV	RAISED FLOOR VOID	TW	TOP OF WALL
RL	ROOF LIGHT	U/TL	UNABLE TO LOCATE
RS	ROLLER SHUTTER	U/TR	UNABLE TO RAISE
RWP	RAIN WATER PIPE	VP	VENT PIPE
SVP	SOIL VENT PIPE	WM	WATER METER
V	VENT	WT	WATER TAP
WA	WARDROBE		
	DOUBLE SPUR		
	HIGH LEVEL SPUR		
	DATA POINT		
	CCTV CAMERA		
	SWITCH		
SD	SMOKE DETECTOR		
	RADIATOR		

Symbols (where applicable):

DIRECTION OF SLOPING CEILING

FL 10.00 — FLOOR LEVEL RELATIVE TO DATUM

3.00 — FLOOR TO STRUCTURAL CEILING HT

3.00 — FLOOR TO SUSPENDED CEILING HT

Notes:

The Survey has been computed on an arbitrary grid.

All Levels are in meters and relate to an arbitrary site datum.

Station 1 Value 10.000m.

All direction arrows indicate UP unless otherwise stated.

Drainage pipe sizes (where shown) have been gauged from the surface (for safety reasons) and should be regarded as approximate only.

Visible features in the vicinity of any boundaries, as shown on this survey, may not represent the extent of legally conveyed ownership.

Whilst every effort has been made to determine well materials, no guarantee is given. Materials should be regarded as assumed unless verified by a qualified third party.

DATE	REV	DESCRIPTION	BY	CHECKED

PCKO

45 - 51 LOWLANDS ROAD
HARROW - ON - THE - HILL
MIDDLESEX HA1 - 3AW
TEL: 0208 - 864 - 7330
www.pcko.co.uk

ARCHITECTS INTERIOR DESIGNERS
MASTER PLANNERS URBAN DESIGNERS

CLIENT: PCKO

PROJECT: New Office
13 - 15 Canfield Place
NW6 3BT

DRAWING TITLE: GENERAL ARRANGEMENT
EXISTING FLOOR PLAN
FIRST FLOOR PLAN

STATUS: FOR INFORMATION

SCALE	1:50 @A3	DRAWN BY	SRL
DATE	2014.07	CHECKED BY	KO
DRAWING NO	1425_PR_101	REVISION	/

SCALE 1:50

0 1 2 3 4 5 in meters

SCALE BAR