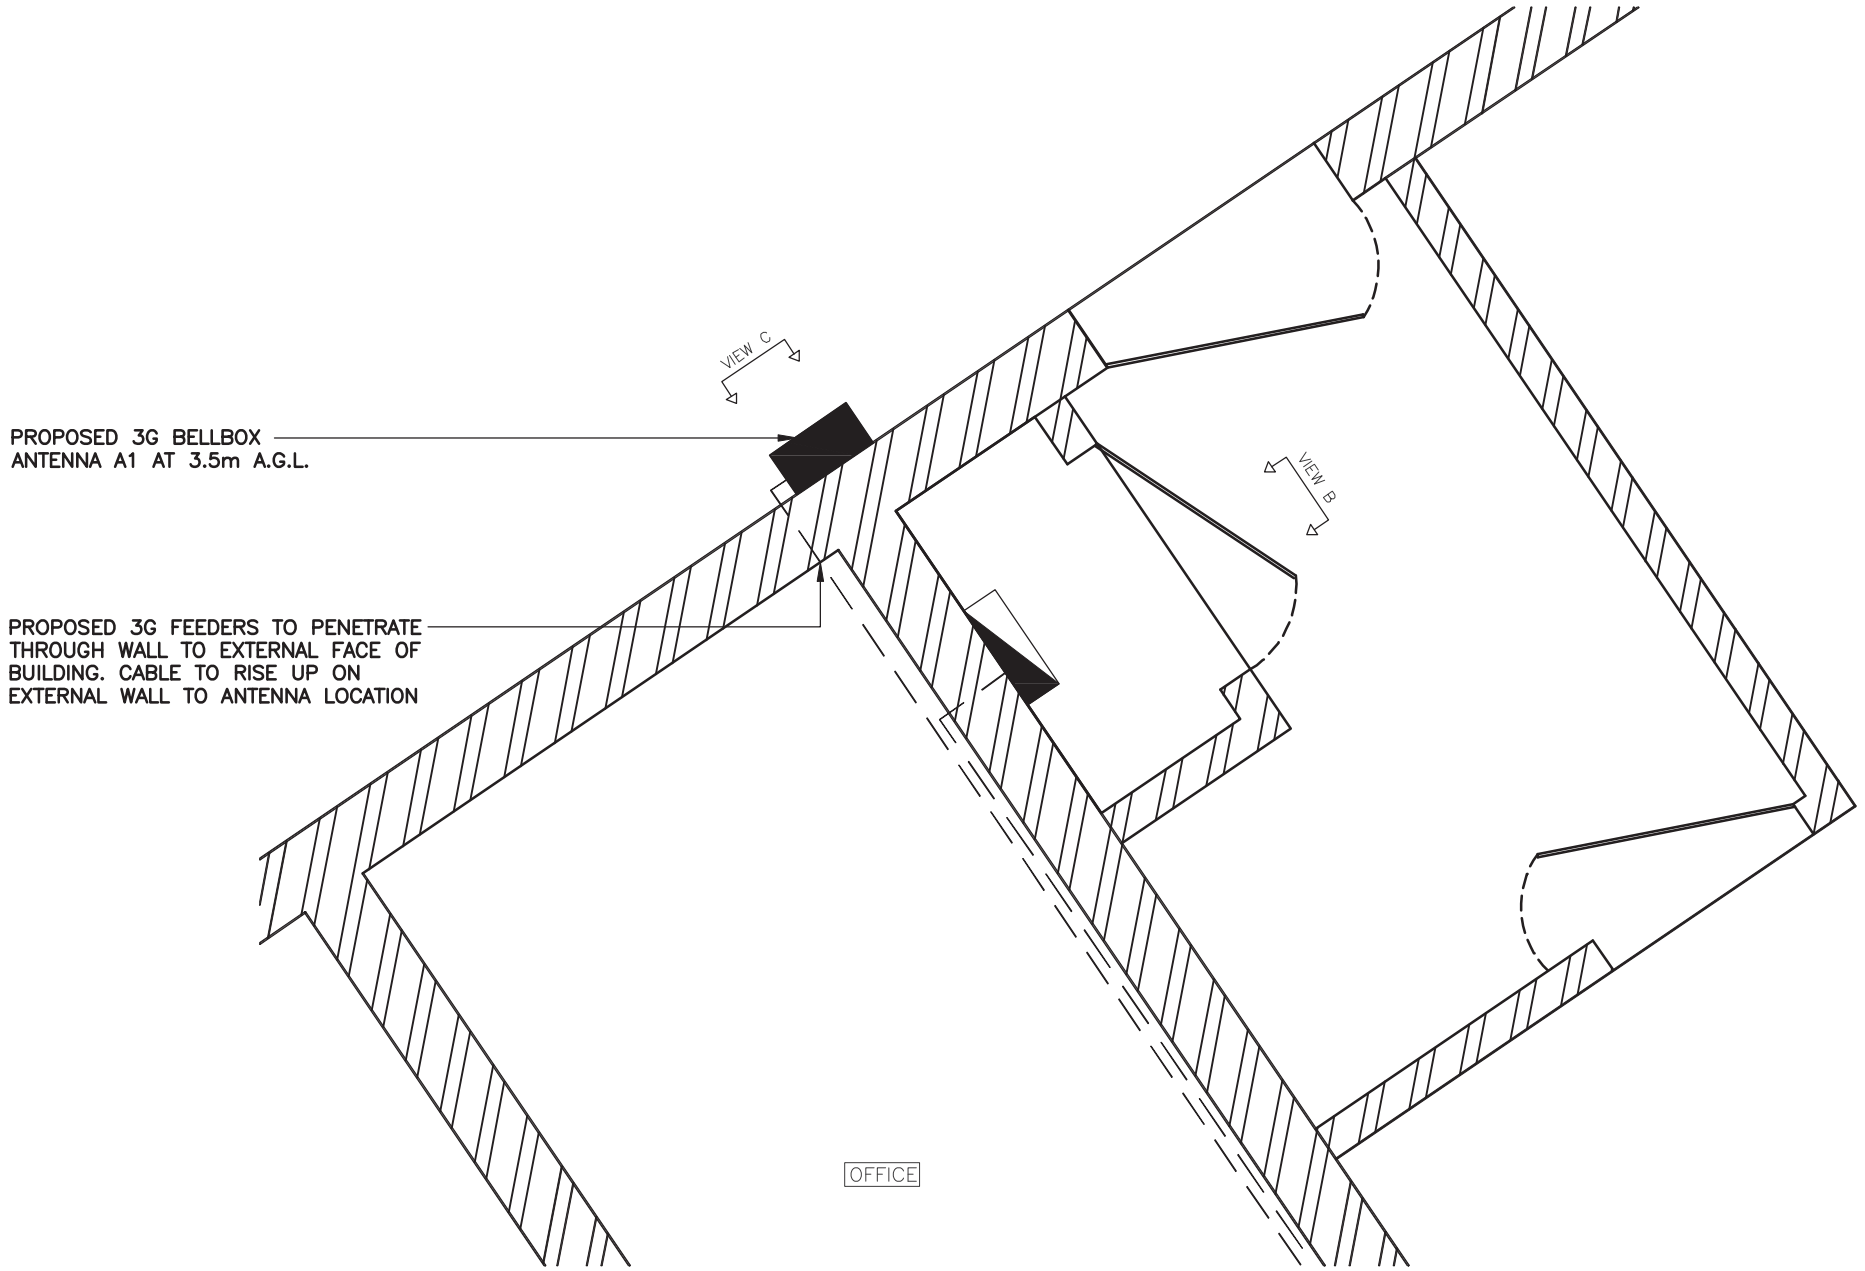


ANTENNA PLAN
(1:25)

**The drawings comply with TEF Standard ICNIRP guidelines.**
**Designed in accordance with Cornerstone document: CORN/09/006**

ALL DIMENSIONS ARE IN mm UNLESS NOTED OTHERWISE

| N.G.R | E: 529758 N: 183018 |
|---|---|
| CONCESSION REQUIRED | NO |

NOTES:

| REV | MODIFICATION | BY | CH | DATE |
|---|---|---|---|---|
| A | Issued for Approval | NTA | GW | 08.04.15 |

sitec Infrastructure Services Ltd

O2

| Cell Name | Opt. |
|---|---|
| TRAINING LINK | A |

| CTIL Reference | O2 CSR |
|---|---|
| 149069 | (TEF) 070835 |

Site Address / Contact Details

TRAINING LINK
54–56 PHOENIX ROAD
LONDON
NW1 1ES

Drawing Title: ANTENNA PLAN

Purpose of issue: **SURVEY DETAIL**

Drawing Number: 301

| Surveyed By: TM | | Original Sheet Size: A3 | | Issue: |
|---|---|---|---|---|
| Drawn: NTA | Date: 08.04.15 | Checked: GW | Date: 08.04.15 | A |