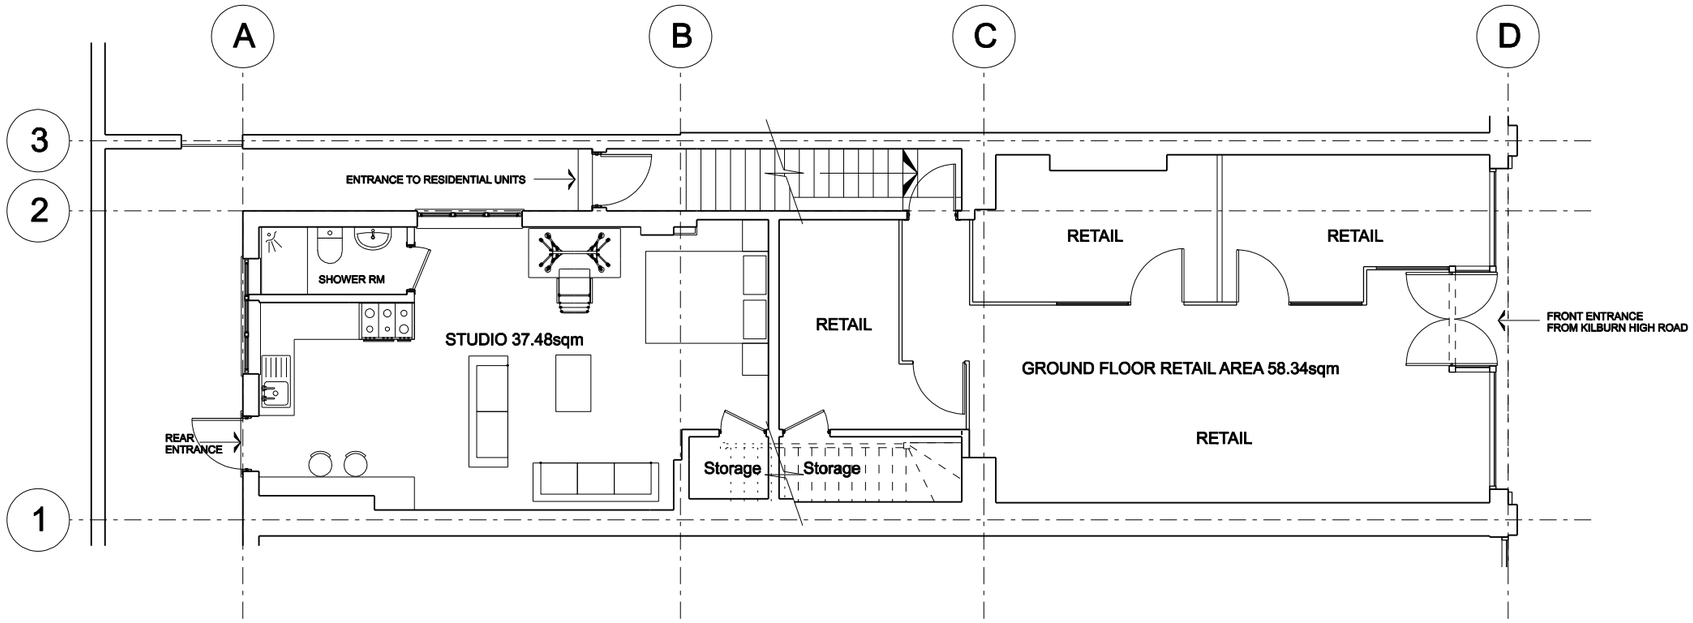

01 PROPOSED GROUND FLOOR PLAN

SCALE 1:100

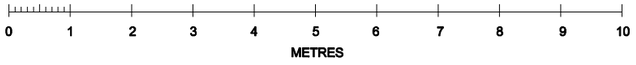

NOTES:

All construction to comply with all relevant and current building regulations.
For building regulation compliance please refer building regulation/ structural engineers drawing.
All Dimensions to be measured by contractor on site prior to construction.
For all steel sizes and connections refer structural engineers drawing.

REV.	DATE	REASON FOR ISSUE
D1	25/06/2015	Planning

POWELL SKEETE ASSOCIATES
ARCHITECTS & DEVELOPMENT CONSULTANTS

Suite F
Bishops Walk House
19 – 23 High Street
Pinner
Middlesex
HA5 5PJ
t +44 (0) 20 8866 6999

Project Address: 230 Kilburn High Road
London
NW6 4JP

Project Number: PSD 1507

Description: Change of use to the rear of the retail unit from A1 to C3

MAL1006