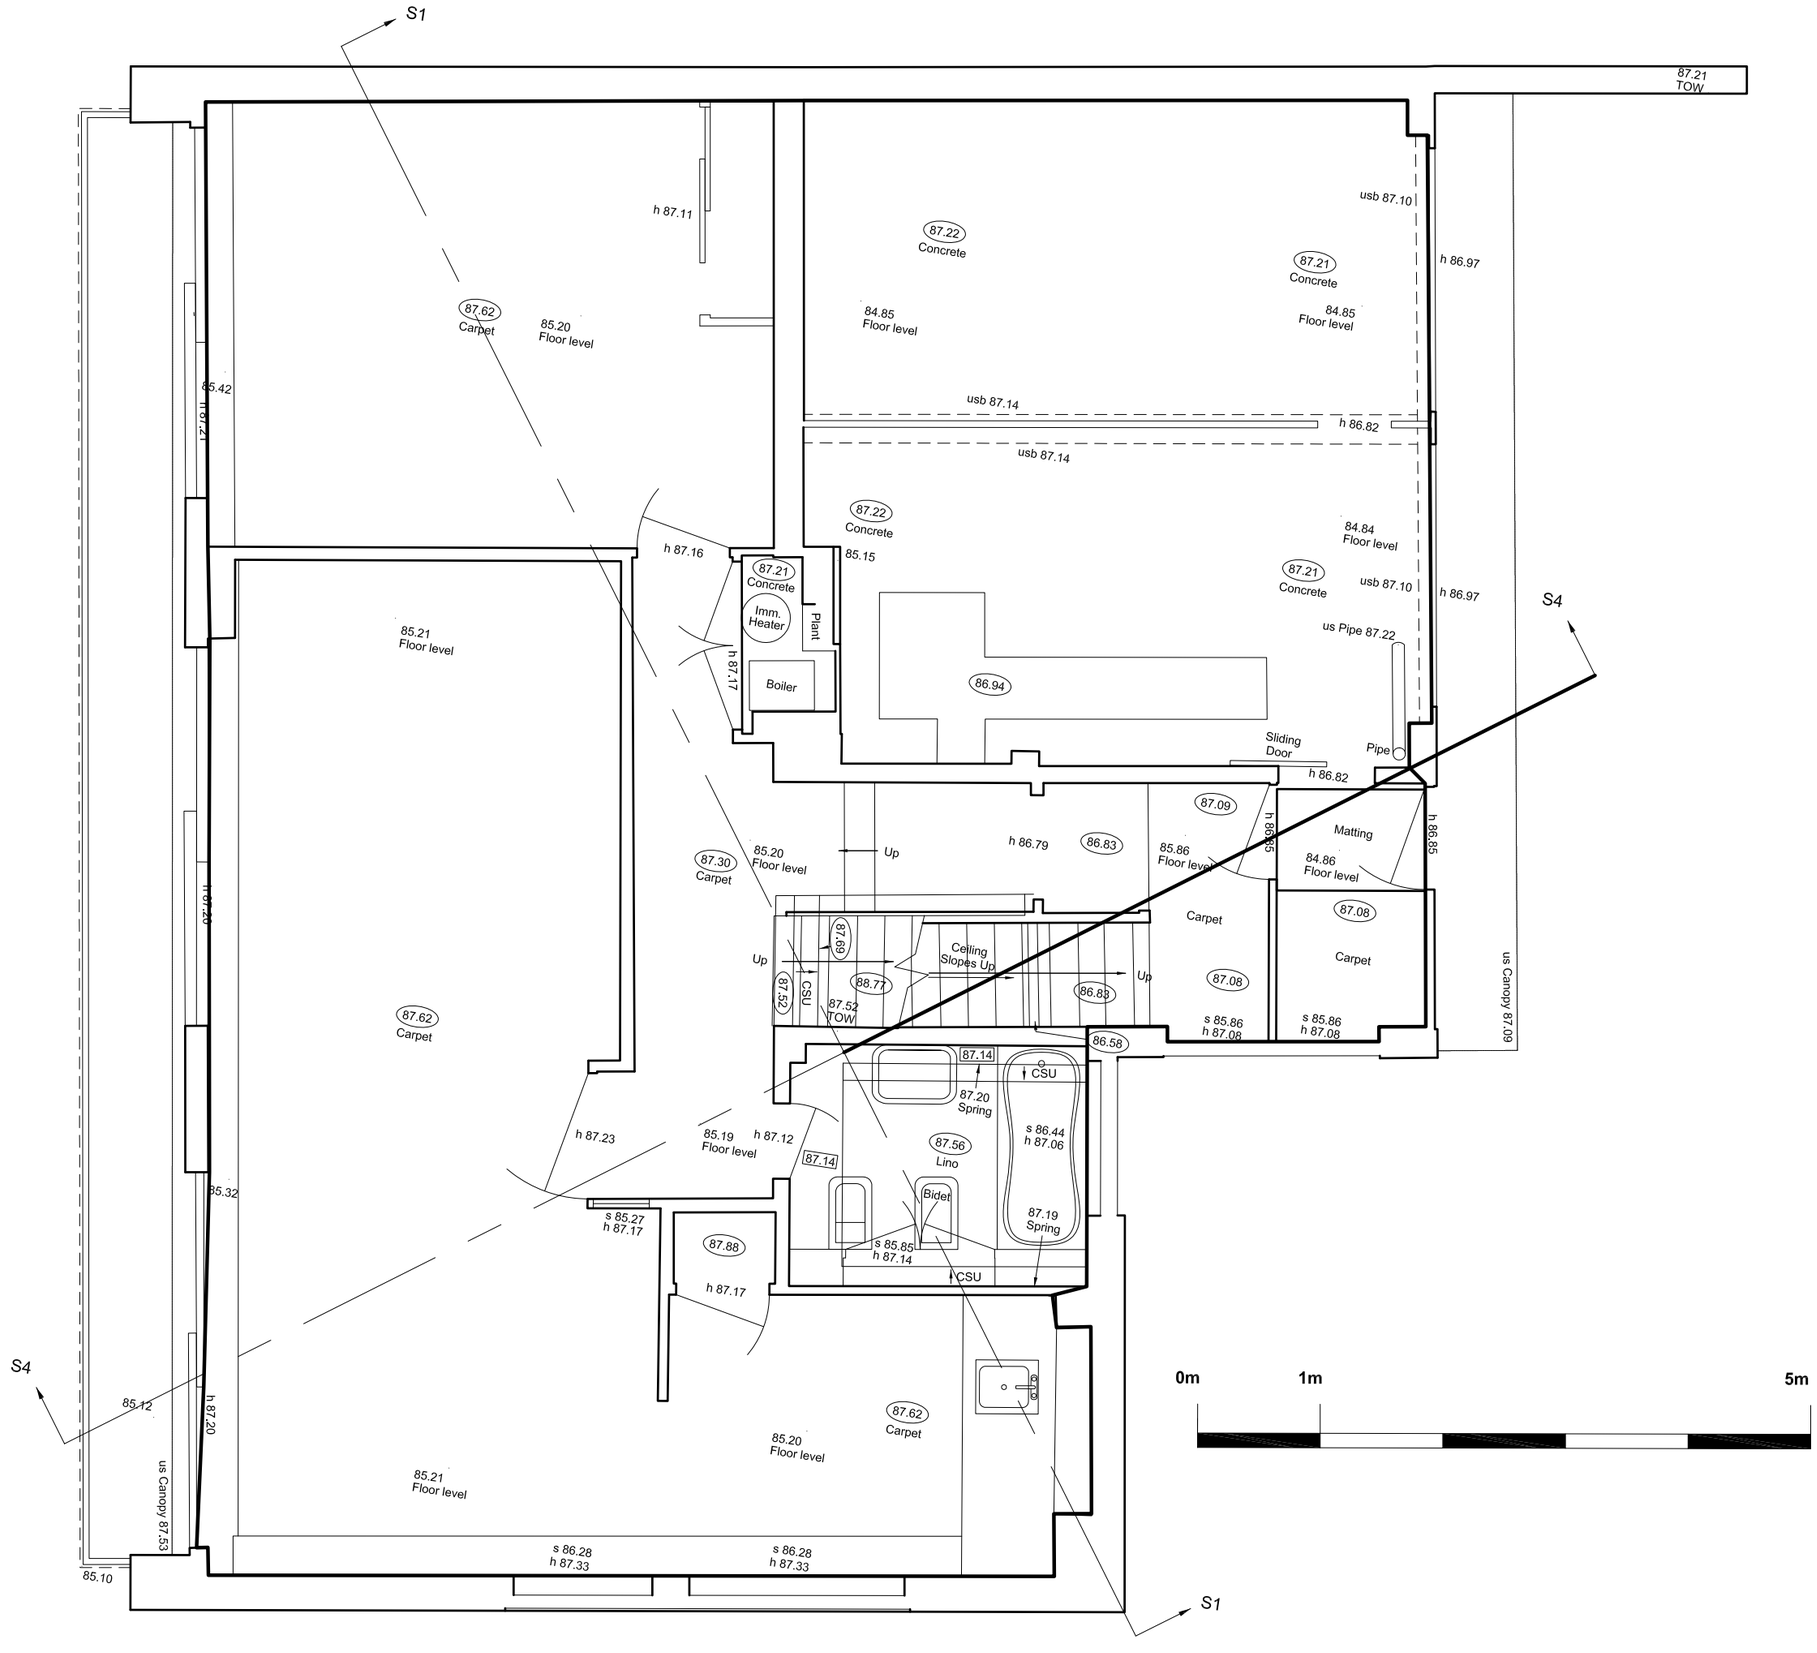

DATE	REVISIONS
20.10.2010	PL02 PLANNING ISSUE
07.10.10	PL01 FOR INFORMATION

Do not scale from this drawing.
All dimensions to be confirmed on site
Information contained within this drawing is the sole copyright of EMRYS Architects Ltd and is not to be reproduced without permission
EMRYS Architects are to be notified immediately of any discrepancies

EMRYS
CAP House | 9-12 Long Lane | London | EC1A 9HA
mail@emrysarchitects.com
www.emrysarchitects.com T : 020 7726 5060

JOB NO. 0932 | CLIENT POSTCRUISE LTD

TITLE 53 FITZROY PARK

DWG EXISTING PLANS
UPPER GROUND FLOOR

DRAWN GWJ | DATE 07.10.10 | SCALE @ A3 1/50

CHECKED MB | STATUS PLANNING | REV PL02

DRAWING 0932-0100-AP-005