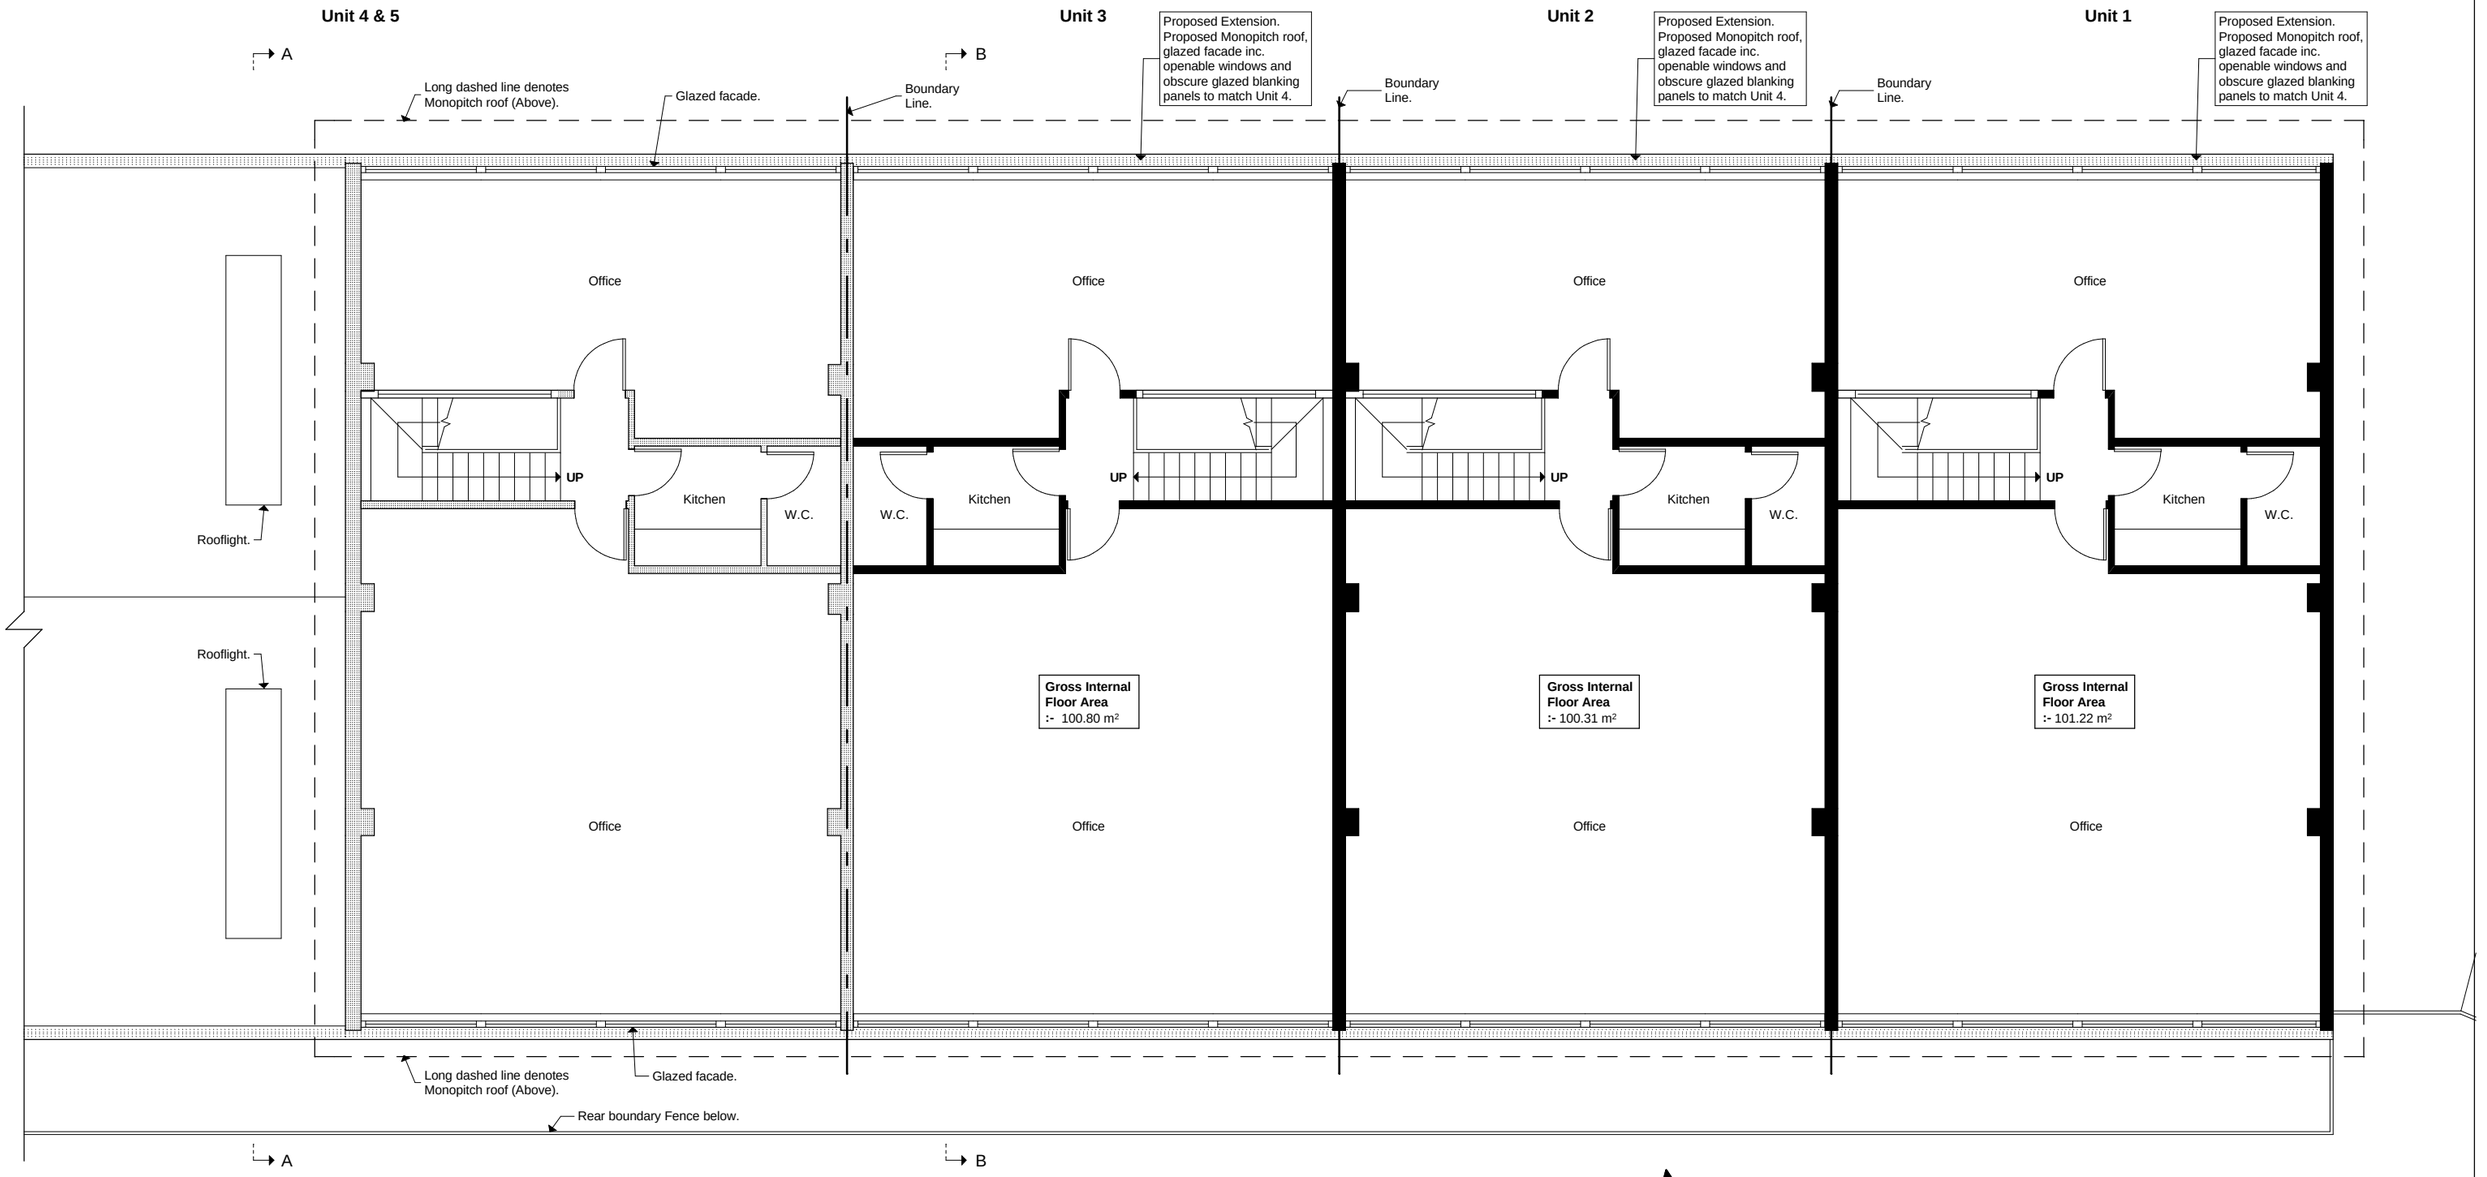

Please note that all dimensions must be checked on site and not scaled off this drawing

File Ref: 1208 - BA - Plans 1.pln

NOTES.

Preliminary	
Planning	■
Building Regs.	
Tender	
Construction	
As-built	

Rev	Date	

© Copyright

ARCHITECTS
DONALD SHEARER
CHARTERED ARCHITECTS
Scholar's House, Shottery Brook Office Park, Timothy's Bridge Road, Stratford-upon-Avon, Warwickshire, CV37 9NR
Tel: 01789 294 560
donald@ds-architects.demon.co.uk

Project	Units 1-3, Regis Road	Reference Number	1208-BA-108	
Client	Caraselle Ltd	Date	Scale	Drawing size
		July 15	1:100	A3

Drawing: Proposed Second Floor Plan