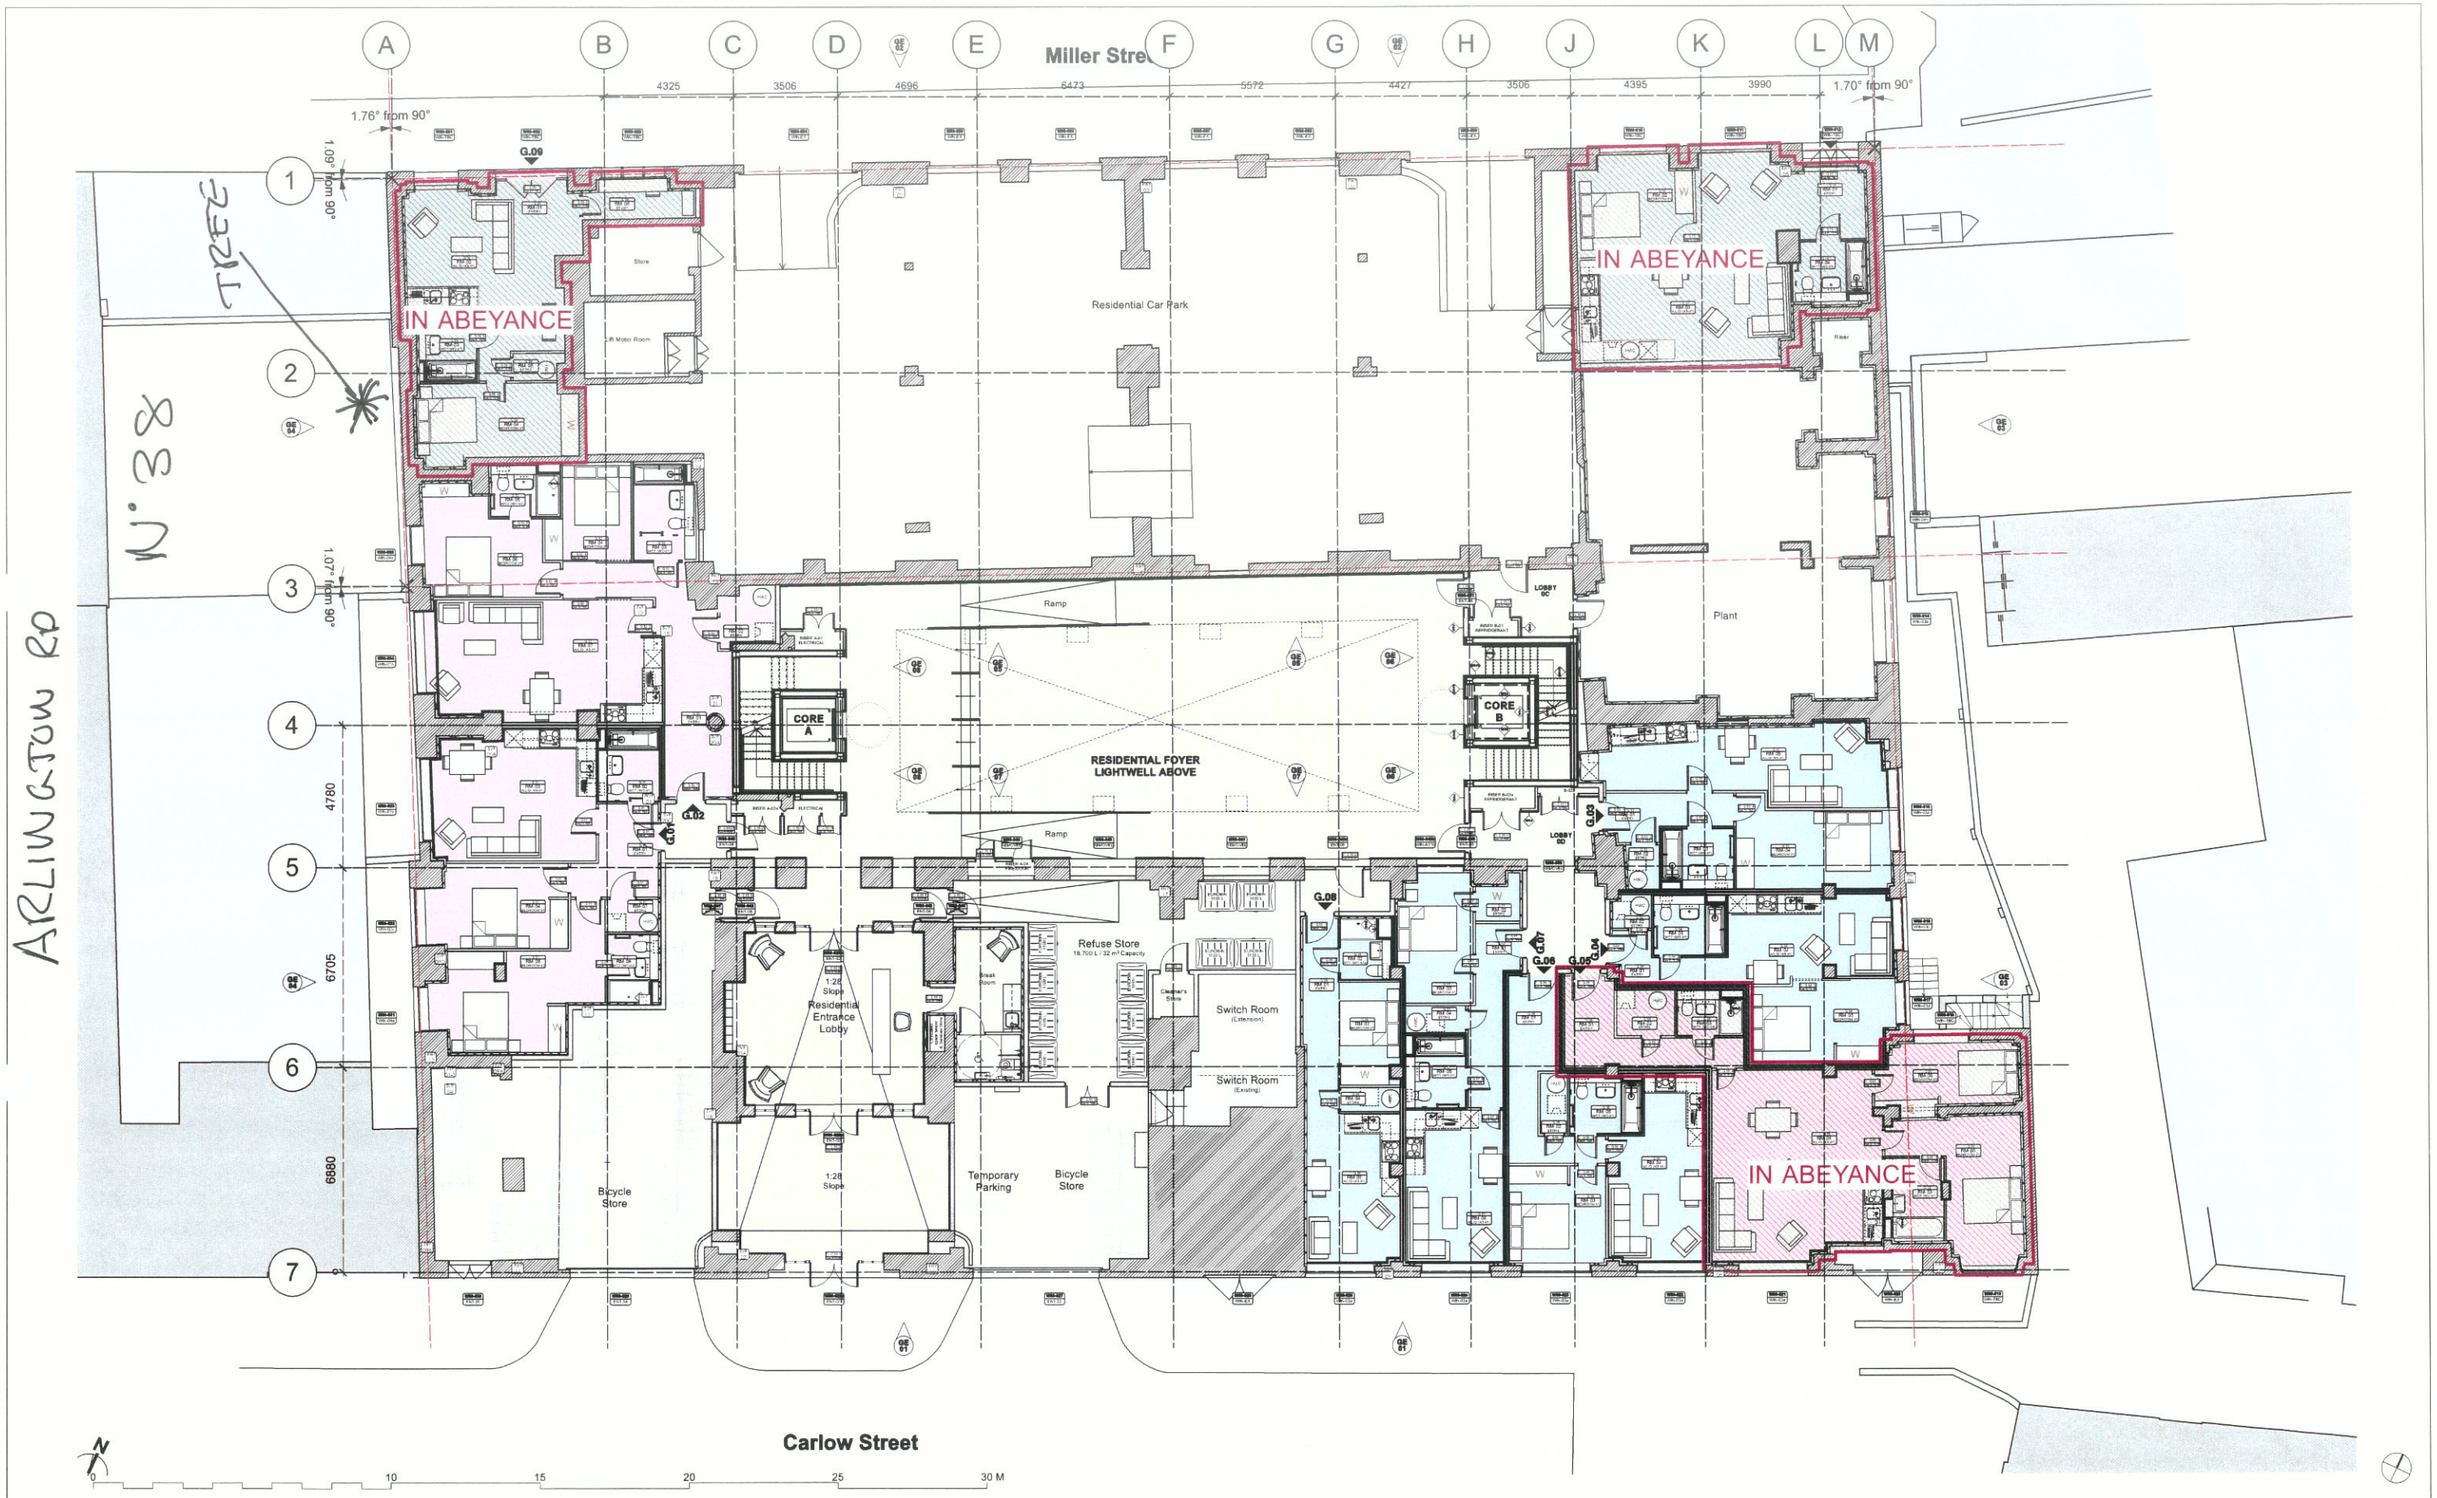

DRAWING NOTES:

All dimensions to be checked on site prior to commencement of any works, and/or preparation of any shop drawings.

Sizes of and dimensions to any structural elements are indicative only. See structural engineers drawings for actual sizes/dimensions.

Sizes of and dimensions to any service elements are indicative only. See service engineers drawings for actual sizes and dimensions.

This drawing to be read in conjunction with all other Architect's drawings, specifications and other Consultants' information.

All proprietary systems shown on this drawing are to be installed strictly in accordance with the Manufacturers/Suppliers recommended details.

Any discrepancies between information shown on this drawing and any other contract information or manufacturers/suppliers recommendations is to be brought to the attention of the Architect.

DO NOT SCALE FROM THIS DRAWING.

DRAWING NOTES

Risk Register

Item	Description	Risk
Atrium planters & balustrade	Ongoing access / maintenance issues presented by achieving interior designer's concept design	Access to planters & outside face of glazing over balustrade
Walkway access panels	Ongoing safe access to services behind soffit lining at high level over walkways from 1st - 3rd floors	Protection from falling required for access system

To be read in conjunction with Project Risk Register

NB. BWICs TBC with M&E engineer

RECEIVED
15 JUL 2015

STATUS	REVISION	DATE
T10	TENDER ISSUE	15.07.2015
T9	TENDER ISSUE	15.07.2015
T8	TENDER ISSUE	07.07.2015
T7	TENDER ISSUE	30.06.2015
T6	TENDER ISSUE	25.06.2015
T5	TENDER ISSUE	17.04.2015
T4	TENDER ISSUE	14.04.2015
T3	TENDER ISSUE	01.04.2015
T2	TENDER ISSUE	15.12.2014
T1	TENDER ISSUE	14.11.2014

DRAWING: PROPOSED PLANS
Ground Floor Plan

SCALE: 1:100 @ A1 (1:200 @ A3)
DRAWING FILE REF: 803 GA Floor Plans PRINT
DATE: Nov. 2014
DRAWN BY: BGY
DWG No: 803 GA 00
REVISION: T10
DRAWING STATUS: TENDER

Information contained on this drawing is the sole copyright of Buckley Gray Yeoman and is not to be reproduced without their permission.

Buckley Gray Yeoman
Studio 4.04 The Tea Building 56 Shoreditch High Street
London E1 6JJ T: 020 7023 9913 F: 020 7033 4914

CLIENT: Galliard Homes

PROJECT: Carlow House