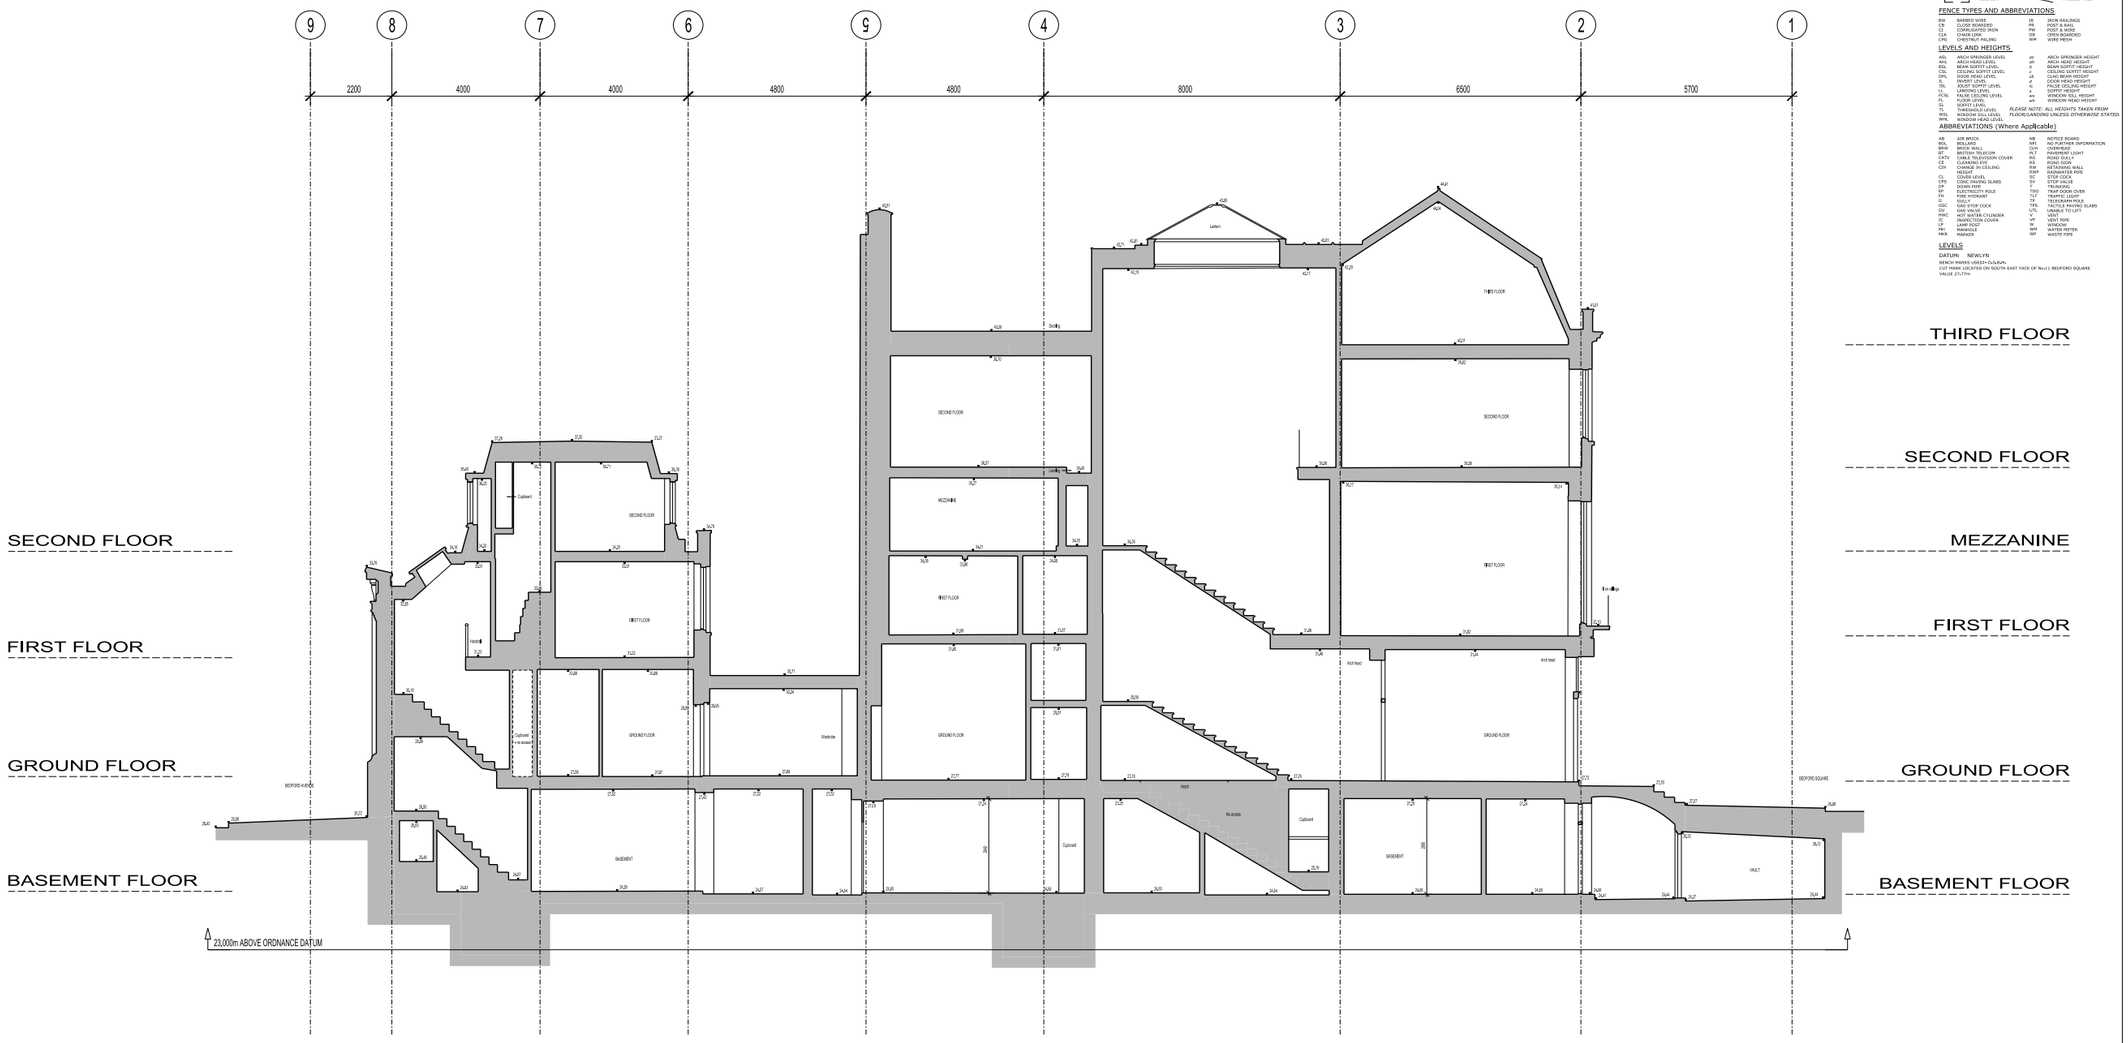

LEGEND

SURVEY STATION
BENCH MARK
STEP UP
LEVEL POSITION
BANKING
SLOPING CEILING
SLOPING MASONRY
FENCE
GATES
HEDGE
TREE
FOUL DRAINAGE (100mm ø Pipe)
STORM DRAINAGE (100mm ø Pipe)
SAPLING
ELECTRICITY O/H
TELECOM O/H
ELECTRICITY U/G
TELECOM U/G
SOLID WALL / BUILDING LINE
WATER MAIN
ARCHED CEILING
GAS
ELEVATION
FLOORBOARD DIRECTION
SECTION
ANGLED FACE

FENCE TYPES AND ABBREVIATIONS

BW	BARBED WIRE	IR	IRON RAILINGS
CB	CLOSE BOARDED	PR	POST & RAIL
CI	CAST/WROUGHT IRON	PW	PALISADE WIRE
CLK	CHAIN LINK	OB	OPEN BOARDED
CPG	CHESTNUT PALING	WM	WIRE MESH

LEVELS AND HEIGHTS

ASL	ARCH SPRINGER LEVEL	ar	ARCH SPRINGER HEIGHT
AHL	ARCH HEAD LEVEL	ah	ARCH HEAD HEIGHT
BSL	BEAM SOFFIT LEVEL	b	BEAM SOFFIT HEIGHT
CBL	CLAD BEAM HEAD LEVEL	cb	CLAD BEAM HEIGHT
DHL	DOOR HEAD LEVEL	cb	CLAD BEAM HEIGHT
IL	INVERT LEVEL	d	DOOR HEAD HEIGHT
LL	LINTEL HEAD LEVEL	i	INVERT HEIGHT
LL	LANDING LEVEL	s	SOFFIT HEIGHT
FCSL	FALSE CEILING LEVEL	ws	WINDOW SILL HEIGHT
SL	SILL LEVEL	wh	WINDOW HEAD HEIGHT
SL	SOFFIT LEVEL		
TL	THRESHOLD LEVEL	*PLEASE NOTE: ALL HEIGHTS TAKEN FROM*	
WSL	WINDOW SILL LEVEL	*FLOOR/LANDING UNLESS OTHERWISE STATED*	
WHL	WINDOW HEAD LEVEL		

ABBREVIATIONS (Where Applicable)

AB	AIR BRICK	NB	NOTICE BOARD
BM	BENCH MARK	OIC	OFFICER INFORMATION
BRW	BRICK WALL	OH	OVERHEAD
BT	BRITISH TELECOM	PLT	PAVEMENT LIGHT
CBT	CAST IRON BOLLARD COVER	PL	PLANTER
CE	CLEARING EYE	RG	ROAD GULLY
CIH	CHANGE IN CEILING HEIGHT	RW	RETAINING WALL
CL	COVER LEVEL	RWP	RAINWATER PIPE
CPS	CONCRETE PAVING SLABS	SC	STOP COCK
DP	DOWN PIPE	SV	STOP VALVE
EP	ELECTRICITY POLE	T	TRUNKING
FH	FIRE HYDRANT	TGD	TRAP DOOR OVER
G	GULLY	TP	TELEPHONE POLE
GSC	GAS STOP COCK	TR	TELEGRAPH POLE
GV	GAS VALVE	TPS	TACTILE PAVING SLABS
HWC	HOT WATER CYLINDER	U	UNDER TO LIFT
IC	INSPECTION COVER	V	VENT
LP	LAMP POST	VP	VENT PIPE
MH	MANHOLE	WC	WATER CLOSET
MKR	MARKER	WM	WATER METER
		WP	WASTE PIPE

LEVELS

DATUM: NEWLYN

BENCH MARKS USED:- O.S.B.M.

CUT MARK LOCATED ON SOUTH EAST FACE OF No.11 BEDFORD SQUARE

VALUE 23.77m

THIRD FLOOR

SECOND FLOOR

MEZZANINE

FIRST FLOOR

GROUND FLOOR

BASEMENT FLOOR

BUILDING DESIGN PARTNERSHIP LTD SHALL HAVE NO RESPONSIBILITY FOR ANY USE MADE OF THIS DOCUMENT OTHER THAN FOR THAT WHICH IT WAS PREPARED AND ISSUED

ALL DIMENSIONS SHOULD BE CHECKED ON SITE.

DO NOT SCALE FROM THIS DRAWING.

ANY DRAWING ERRORS OR DISCREPANCIES SHOULD BE BROUGHT TO THE ATTENTION OF BUILDING DESIGN PARTNERSHIP LTD AT THE ADDRESS SHOWN.

REVISION	DRAWN	CHECKED	DATE
FIRST ISSUE - PLANNING AND LBC APPLICATION	MK	JLT	08.2013

BDP.
16 Brewhouse Yard
Clerkenwell
London, EC1V 4LJ
United Kingdom
T +44 (0)20 7812 8000
F +44 (0)20 7812 8399
www.bdp.com

PROJECT NO. P2005698

PROJECT 42 BEDFORD SQUARE

TITLE SECTION A - A AS EXISTING

SCALE 1:50

DATE 04.2013

DRAWING NO. (26)A031

REV -