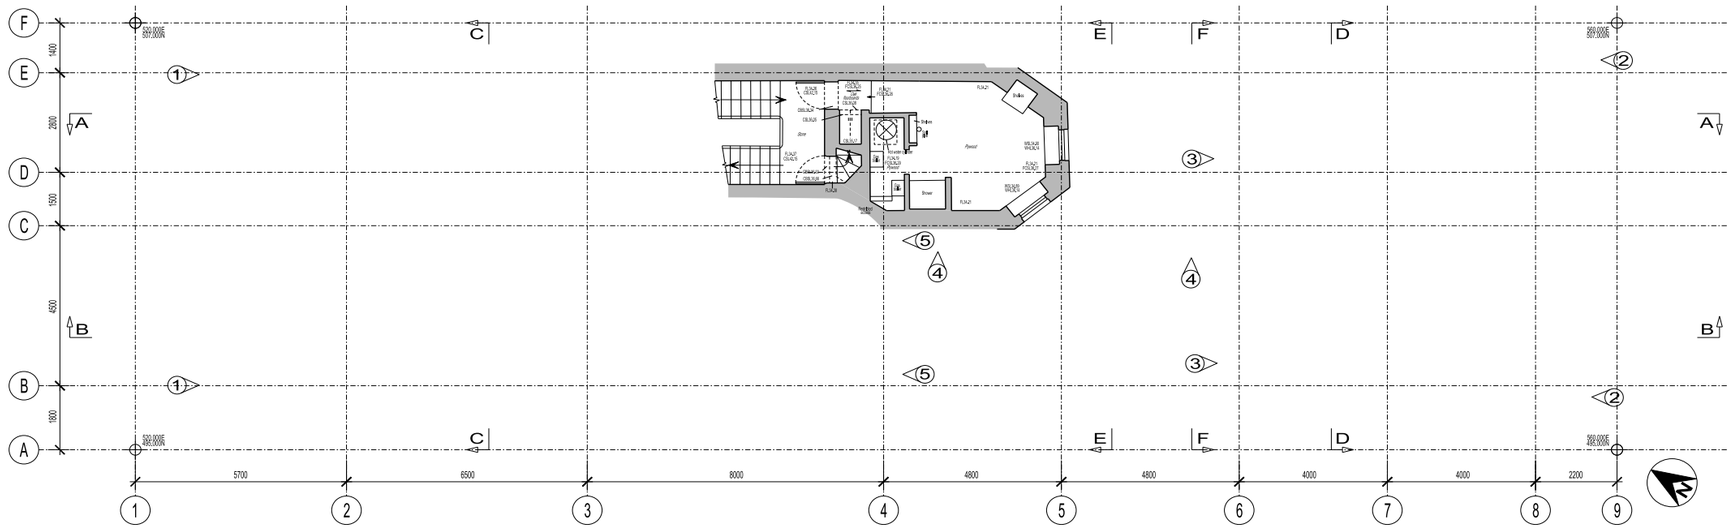

FIRST MEZZANINE PLAN

LEGEND

SURVEY STATION
STEP UP
BANKING
FENCE
HEDGE
FOUL DRAINAGE (100mm ø typ.)
STORM DRAINAGE (100mm ø typ.)
ELECTRICITY O/H
ELECTRICITY U/G
SOLID WALL BUILDING LINE
ARCHED CEILING
ELEVATION
SECTION
BENCH MARK
LEVEL POSITION
SLOPING CEILING
SLOPING MASONRY
GATES
TREE
SAPLING
TELECOM O/H
TELECOM U/G
WATER MAIN
GAS
FLOORBOARD DIRECTION
ANGLED FACE

FENCE TYPES AND ABBREVIATIONS

BW	BARBED WIRE	IR	IRON RAILINGS
CB	CLOSE BOARDED	PR	POST & RAIL
CI	CORRUGATED IRON	PW	POST & WIRE
CL	CHAIN LINK	OB	OPEN BOARDED
CPS	CHESTNUT PALING	WM	WIRE MESH

LEVELS AND HEIGHTS

ASL	ARCH SPRINGER LEVEL	ah	ARCH SPRINGER HEIGHT
AHL	ARCH HEAD LEVEL	ah	ARCH HEAD HEIGHT
BSL	BEAM SOFFIT LEVEL	bh	BEAM SOFFIT HEIGHT
CHL	CILL HEAD LEVEL	ch	CILL HEAD HEIGHT
CRL	DOOR HEAD LEVEL	ch	CLAD BEAM HEIGHT
IL	INVERT LEVEL	dh	DOOR HEAD HEIGHT
OL	JOIST SOFFIT LEVEL	fc	FALSE CEILING HEIGHT
RL	ROOF LEVEL	fc	FALSE CEILING HEIGHT
FCSL	FALSE CEILING LEVEL	wh	WINDOW SILL HEIGHT
FL	FLOOR LEVEL	wh	WINDOW HEAD HEIGHT
SL	SOFFIT LEVEL		
WSL	WINDOW SILL LEVEL	*PLEASE NOTE: ALL HEIGHTS TAKEN FROM*	
WHL	WINDOW SILL LEVEL	*FLOOR/LANDING UNLESS OTHERWISE STATED.*	
CL	CEILING LEVEL		

ABBREVIATIONS (Where Applicable)

AB	AIR BRICK	NFI	NO FURTHER INFORMATION
BA	BALLARD	O/H	OVERHEAD
BRW	BRICK WALL	PLT	PAVEMENT LIGHT
C	CLEANING EYE/HOLE	RG	RAIN WATER GULLY
CATV	CABLE TELEVISION COVER	RS	RISING MAIN
CE	CLEANING EYE	RW	RETAINING WALL
CH	CHANGE IN CEILING HEIGHT	SVP	SOIL VENT PIPE
		SC	STOP COCK
CL	COVER LEVEL	SV	STOP VALVE
CS	CONCRETE SLABS	T	TELEPHONE
DP	DOWN PIPE	TDO	TRAP DOOR/ OVER
EP	ELECTRICITY POLE	TLT	TRAFFIC LIGHT
FT	FLAG STANIANT	TP	TELEPHONE POLE
G	GULLY	TPS	TACTILE PAVING SLABS
GSC	GAS STOP COCK	UTL	UNABLE TO LIFT
HC	HOSE COCK	V	VENT
HTR	HEATED TOWEL RAIL	VP	VENT PIPE
IC	INSPECTION COVER	W	WINDOW
LP	LAMP POST	WM	WATER METER
MH	MANHOLE	WP	WASTE PIPE
MKR	MARKER		
NB	NOTICE BOARD		

LEVELS

DATUM: NEWLYN

BENCH MARKS USED© OS(L)FL

CUT MARK LOCATED ON SOUTH EAST FACE OF NO.11 BEDFORD SQUARE

VALUE 27.77m

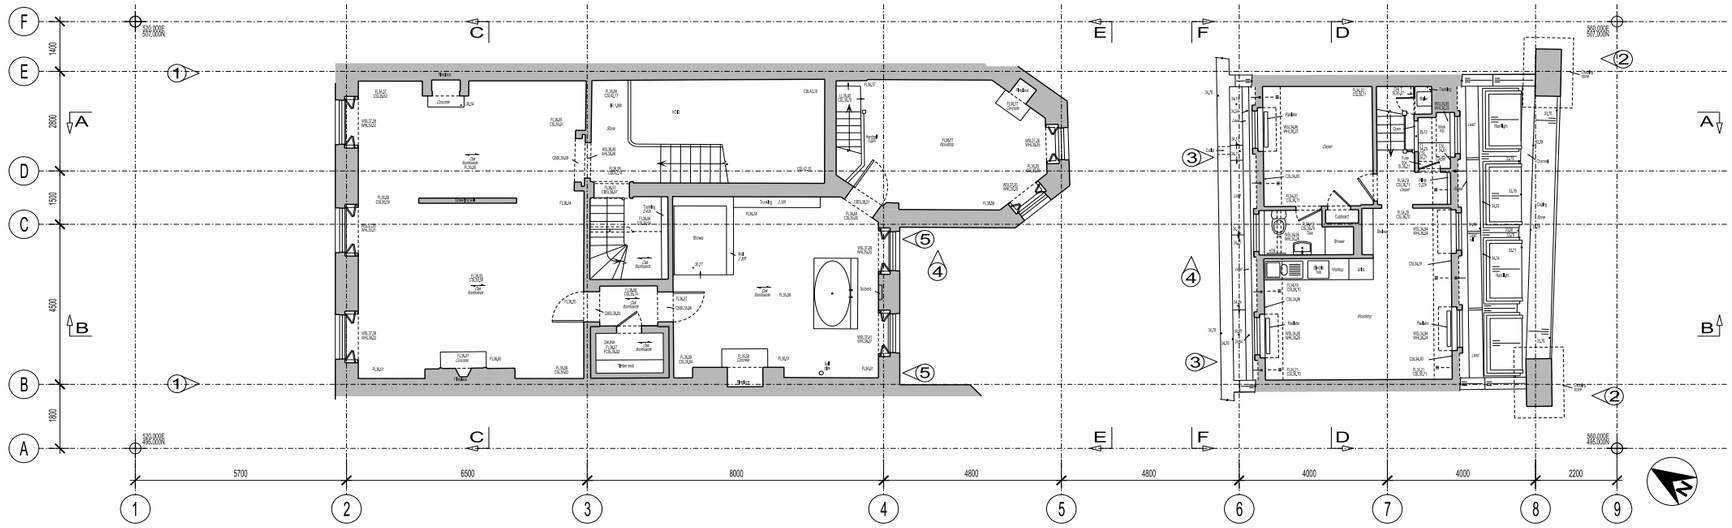

SECOND FLOOR PLAN

BUILDING DESIGN PARTNERSHIP LTD SHALL HAVE NO RESPONSIBILITY FOR ANY USE MADE OF THIS DOCUMENT OTHER THAN FOR THAT WHICH IT WAS PREPARED AND ISSUED

ALL DIMENSIONS SHOULD BE CHECKED ON SITE.

DO NOT SCALE FROM THIS DRAWING.

ANY DRAWING ERRORS OR DISCREPANCIES SHOULD BE BROUGHT TO THE ATTENTION OF BUILDING DESIGN PARTNERSHIP LTD AT THE ADDRESS SHOWN.

FIRST ISSUE - PLANNING AND DC APPLICATION	MK	LT	08.2013

BDP.
16 Brewhouse Yard
Clerkenwell
London, EC1V 4LJ
United Kingdom
T +44 (0)20 7812 8000
F +44 (0)20 7812 8099
www.bdp.com

42 BEDFORD SQUARE

P2005698

FIRST MEZZANINE PLAN and SECOND FLOOR PLAN AS EXISTING

1:50

04.2013

(26)A023