b

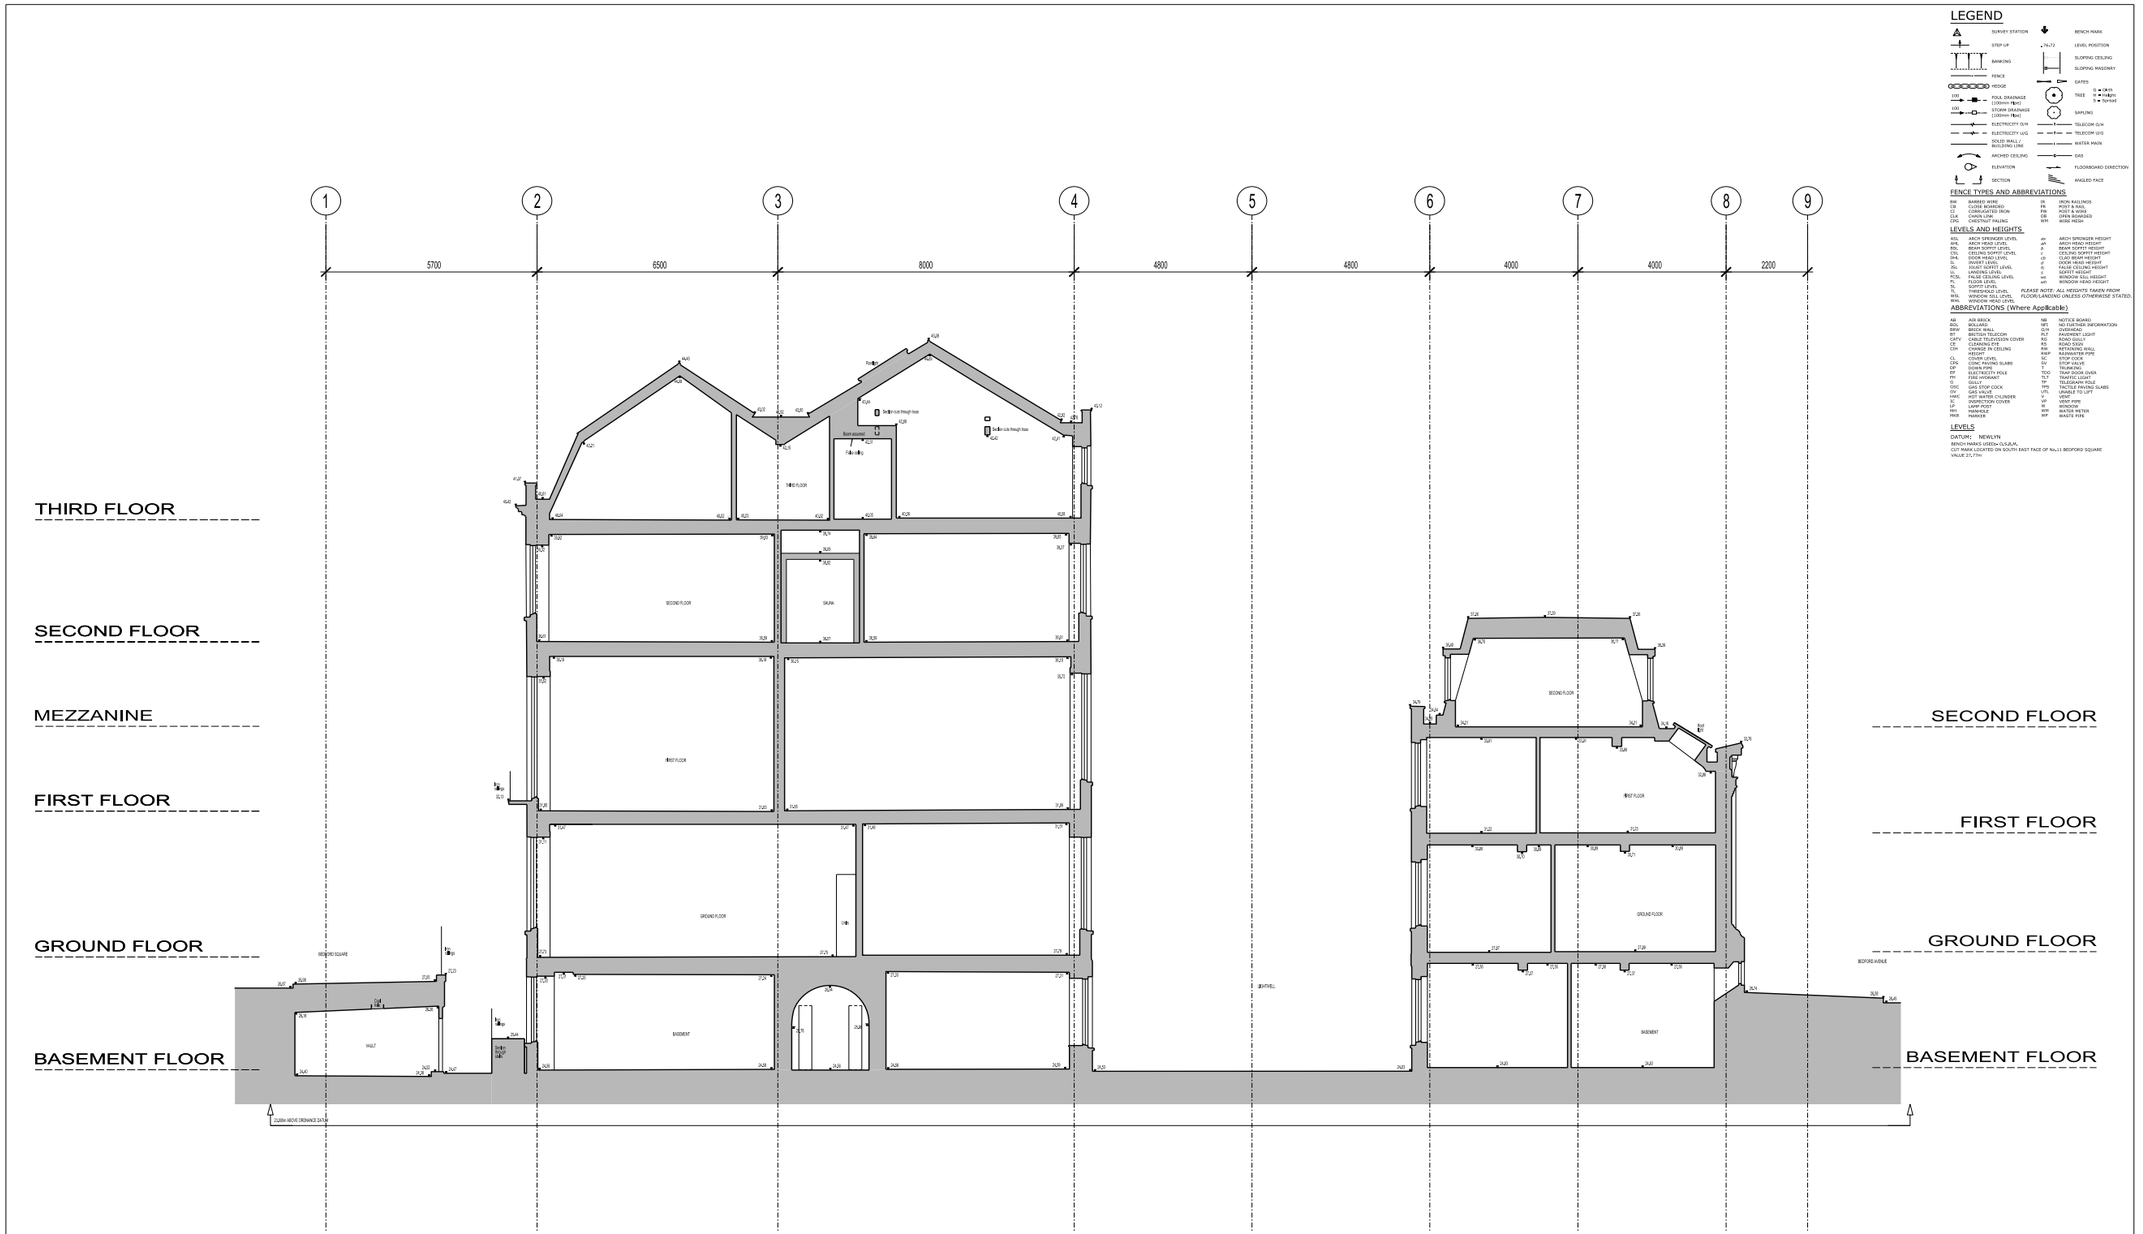

LEGEND

SURVEY STATION
BENCH MARK
STEP UP
74.72 LEVEL POSITION
BANKING
SLOPING CEILING
FENCE
SLOPING MASONRY
HEDGE
GATES
100 FOUL DRAINAGE (100mm Nos)
TREE G = GIRTH H = Height S = Spread
100 STORM DRAINAGE (100mm Nos)
SAPLING
ELECTRICITY O/H
TELECOM O/H
ELECTRICITY U/G
TELECOM U/G
SOLID WALL / BUILDING LINE
WATER MAIN
ARCHED CEILING
GAS
ELEVATION
FLOORBOARD DIRECTION
SECTION
ANGLED FACE

FENCE TYPES AND ABBREVIATIONS

BW	BARBED WIRE	IR	IRON RAILINGS
CB	CLOSE BOARDED	PR	POST & RAIL
CL	CHAIN LINK FENCE	OB	OPEN BOARDED
CLK	CHAIN LINK	OB	OPEN BOARDED
CPG	CHESTNUT PALING	WM	WIRE MESH

LEVELS AND HEIGHTS

ASL	ARCH SPRINGER LEVEL	ash	ARCH SPRINGER HEIGHT
AHL	ARCH HEAD LEVEL	ah	ARCH HEAD HEIGHT
BSL	BEAM SOFFIT LEVEL	bh	BEAM SOFFIT HEIGHT
CHL	CLOAD BEAM HEAD LEVEL	ch	CLOAD BEAM HEIGHT
DHL	DOOR HEAD LEVEL	cb	CLAD BEAM HEIGHT
IL	INVERT LEVEL	dh	DOOR HEAD HEIGHT
GL	GROUND LEVEL	ih	INVERT DEPTH/HEIGHT
LL	LANDING LEVEL	s	SOFFIT HEIGHT
FCSL	FALSE CEILING LEVEL	wc	WINDOW SILL HEIGHT
SL	SILL LEVEL	wh	WINDOW HEAD HEIGHT
SL	SOFFIT LEVEL		
TL	THRESHOLD LEVEL	*PLEASE NOTE: ALL HEIGHTS TAKEN FROM*	
WSL	WINDOW SILL LEVEL	*FLOOR/LANDING UNLESS OTHERWISE STATED.*	
WHL	WINDOW HEAD LEVEL		

ABBREVIATIONS (Where Applicable)

AB	AIR BRICK	NB	NOTICE BOARD
BW	BRICK WALL	NTS	NOT TO SCALE/ INFORMATION
BRW	BOUNDARY WALL	OCH	OVERHEAD
BT	BRITISH TELECOM	PLT	PAVEMENT LIGHT
CATV	CABLE TELEVISION COVER	RG	ROAD GULLY
CB	CLEANING EYE	RG	ROAD GULLY
CH	CLOAKING AT CEILING HEIGHT	RW	RETAINING WALL
CL	COVER LEVEL	RWP	RAINWATER PIPE
CP	CONCRETE SLABS	SV	STOP COCK
DP	DOWN PIPE	TC	TOP OF CURB
EP	ELECTRICITY POLE	T	TRUNKING
FH	FIRE HYDRANT	TDO	TRAP DOOR OVER
G	GULLY	TP	TELEGRAPH POLE
GSC	GAS STOP COCK	TP	TELEGRAPH POLE
GV	GAS VALVE	TPS	TACTILE PAVING SLABS
HWC	HOT WATER CYLINDER	VTL	VENT PIPE TO LIFT
IC	INSPECTION COVER	V	VENT
LP	LAMP	VP	VENT PIPE
MH	MANHOLE	WC	WATER CLOSET
MKR	MARKER	WM	WATER METER
		WP	WASTE PIPE

LEVELS

DATUM: NEWLYN

BENCH MARKS USED= O,S,B,M,

CUT MARK LOCATED ON SOUTH EAST FACE OF No.11 BEDFORD SQUARE

VALUE 37.77m

BUILDING DESIGN PARTNERSHIP LTD SHALL HAVE NO RESPONSIBILITY FOR ANY USE MADE OF THIS DOCUMENT OTHER THAN FOR THAT WHICH IT WAS PREPARED AND ISSUED.

ALL DIMENSIONS SHOULD BE CHECKED ON SITE.

DO NOT SCALE FROM THIS DRAWING.

ANY DRAWING ERRORS OR DISCREPENCIES SHOULD BE BROUGHT TO THE ATTENTION OF BUILDING DESIGN PARTNERSHIP LTD AT THE ADDRESS SHOWN.

FIRST ISSUE - PLANNING AND LBC APPLICATION	MK	ILT	30.2013

BDP.
16 Brewhouse Yard
Clerkenwell
London, EC1V 4LJ
United Kingdom
T +44 (0)20 7812 8000
F +44 (0)20 7812 8399
www.bdp.com

project	42 BEDFORD SQUARE
project no.	P20056698
drawing title	SECTION B - B AS EXISTING
scale @ A1	1:50
date	04.2013
drawing no.	(26)A032
revision	-