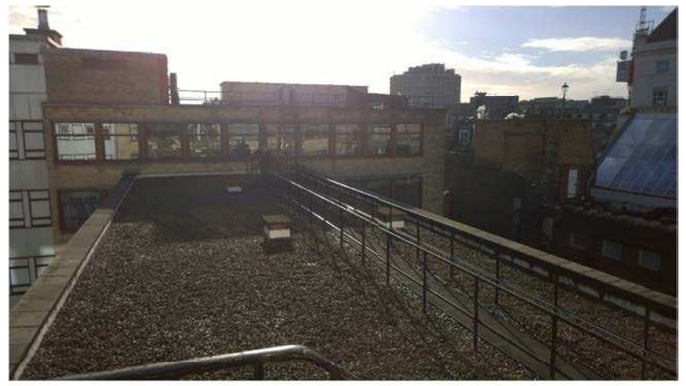

Photograph of existing non-acessible roof and emergency access route

Photograph of existing non-acessible roof

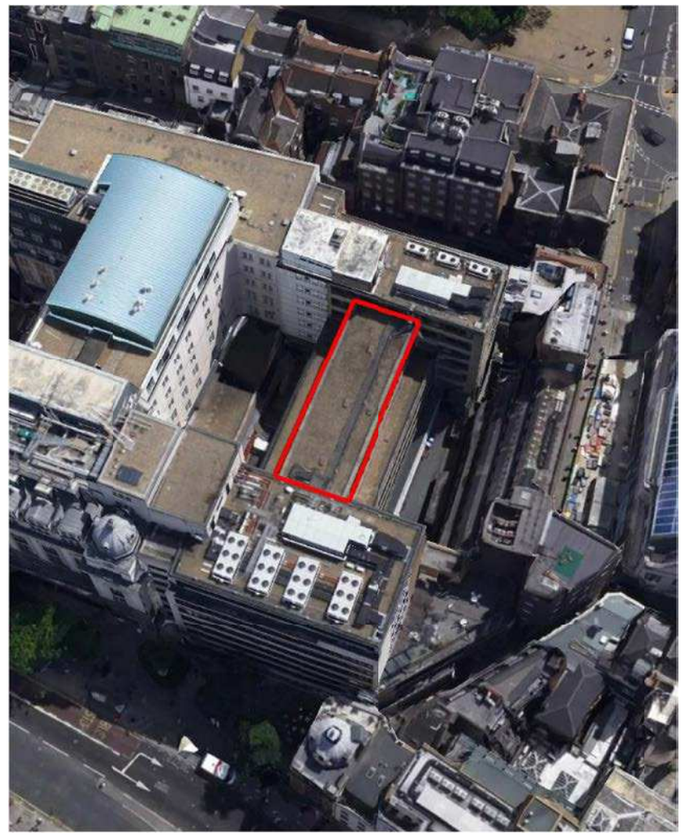

Aerial photograph of sixth floor roof area

Sixth floor roof area

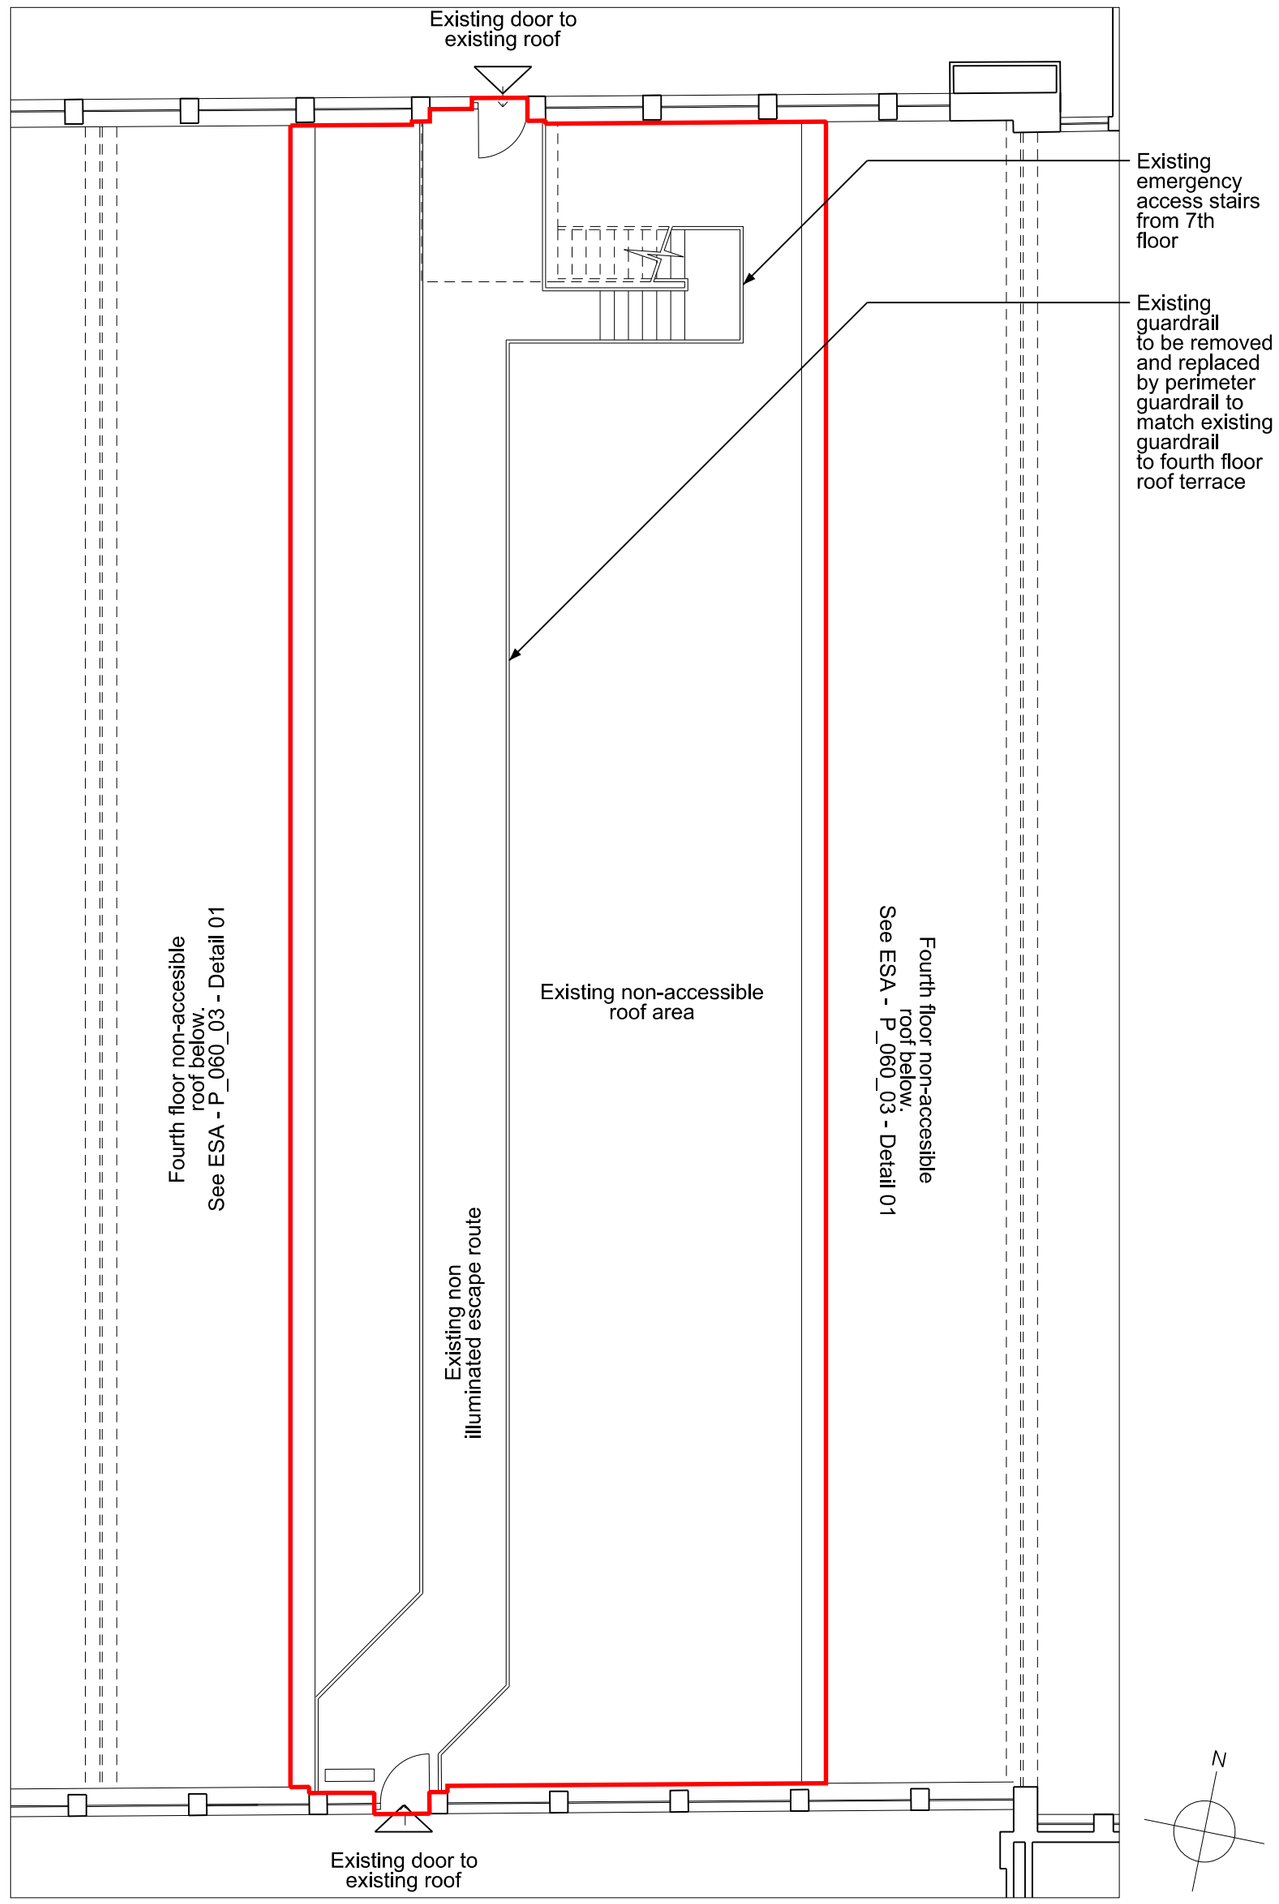


02 Existing Sixth Floor Roof Terrace
1/100@A2

0 1 2 3 4 5m

Sixth floor roof area

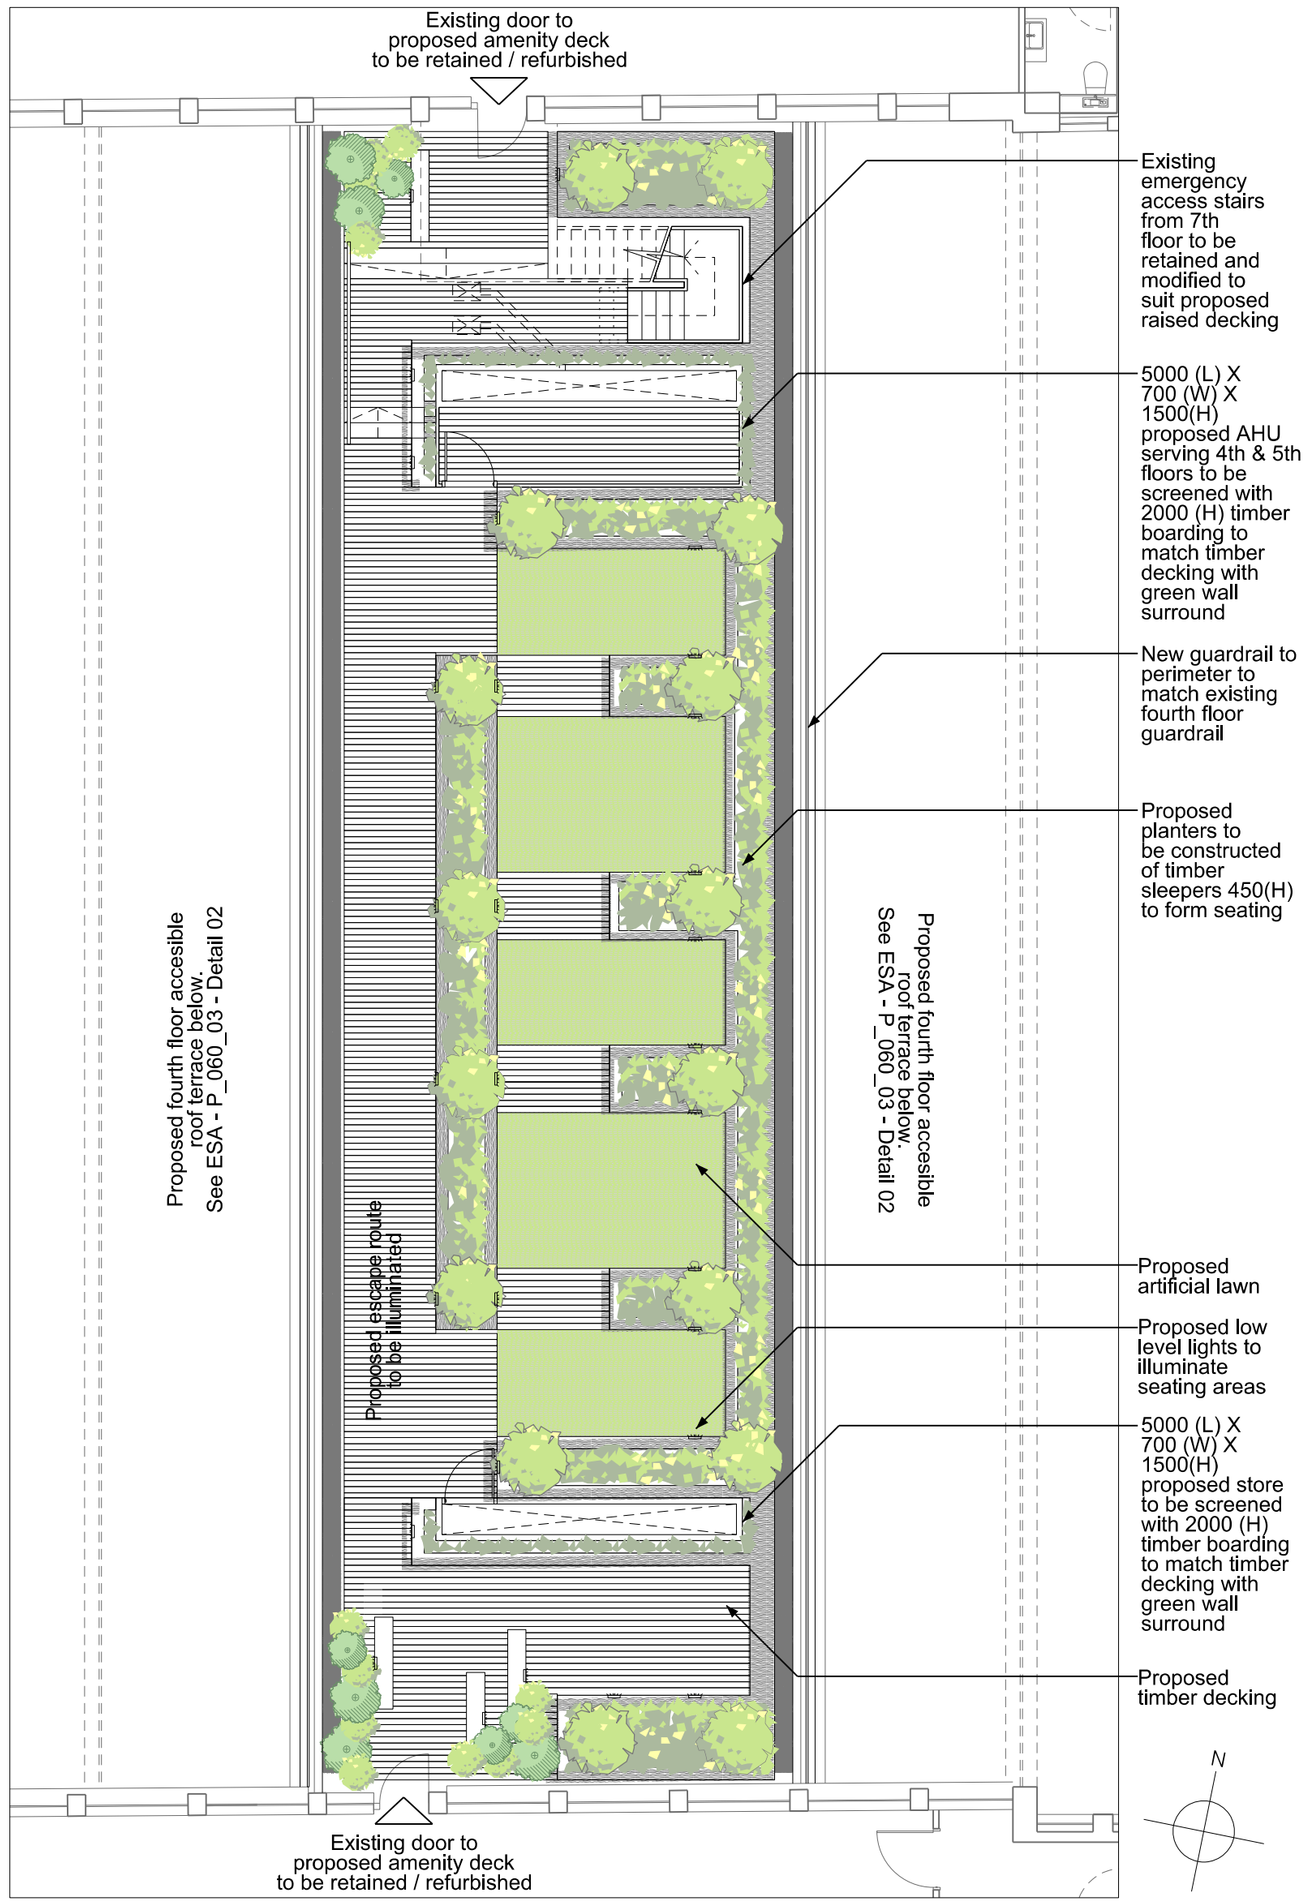


03 Proposed Sixth Floor Roof Terrace
1/100@A2

0 1 2 3 4 5m

CS/078550

| | | | |
|---|---|---|---|
| Client | Frogmore | Project | Weston House |
| Date | 15/05/15 | Title | Proposed 6th Floor Roof Terrace |
| Dwg No. | P_060_03 | Scale | 1/100@A2 |

75 Wells Street London W1T 3QH. Telephone. 020 7580 5886. www.esa-ltd.com

esa