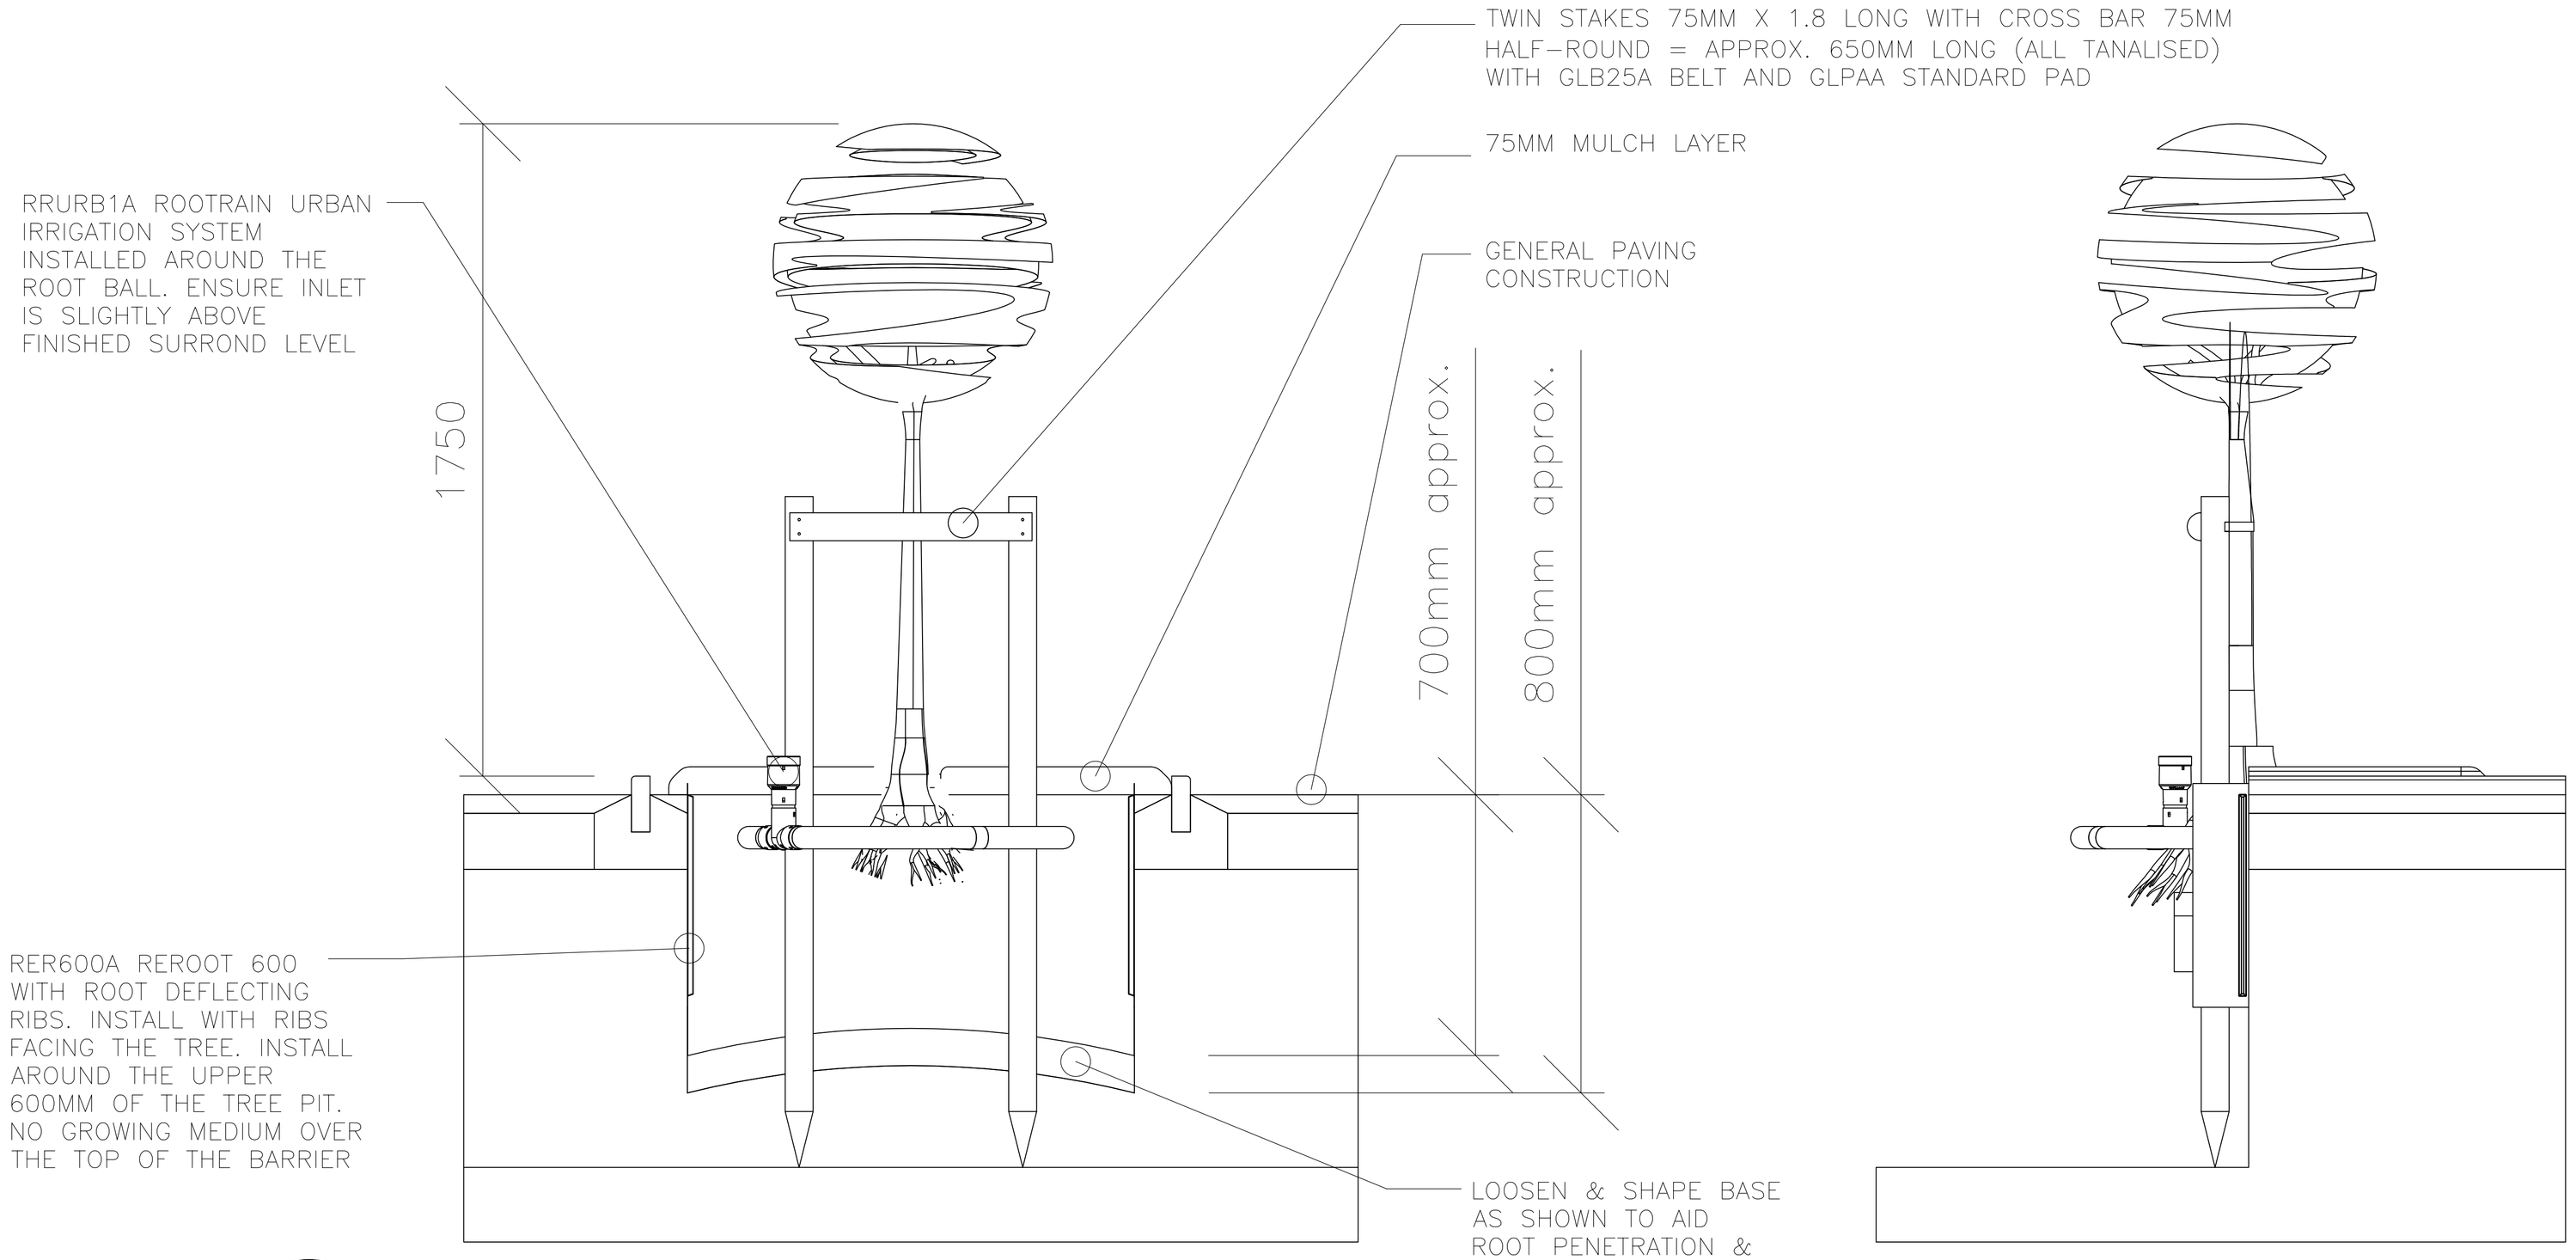

FRONT VIEW @ 1:10

SIDE VIEW @ 1:10

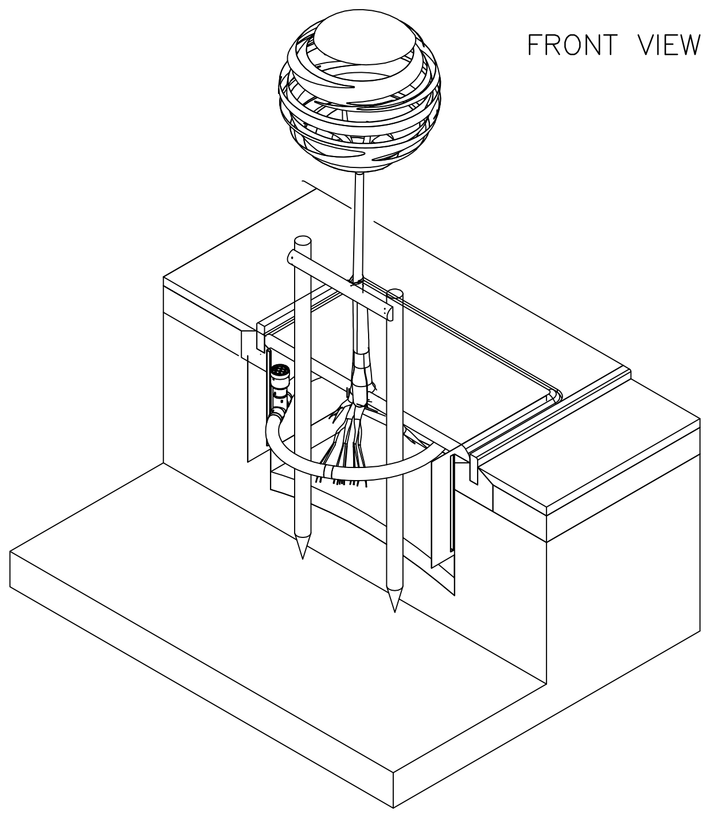

ISOMETRIC WITH CUT AWAY @ 1:20

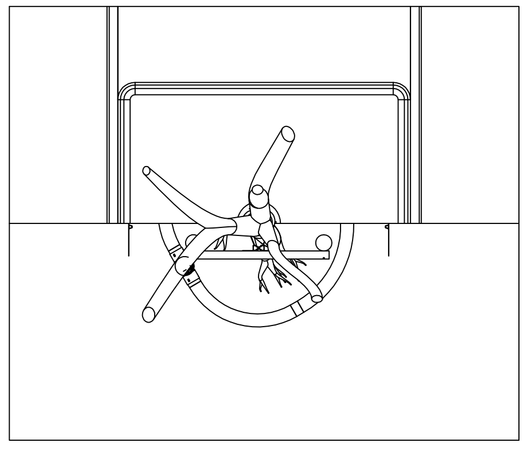

PLAN VIEW WITHOUT CANOPY @ 1:20

Revisions

Note
Do not scale from this drawing.
All dimensions to be checked on site.
Report any discrepancies to the Architect.

2684 L101 .

THE CAVENDISH SCHOOL
NEW HALL AND CLASSROOM BLOCK

TREE PIT DETAILS

Scale 1:50@A1 | Checked
Date JUNE 15 | Drawn CD

BH &M
BARNSLEY HEWETT & MALLINSON
CHARTERED ARCHITECTS
1 White Hart Lane, London SW13 0RA
Telephone: 0181 878 4667 Fax: 0181 878 8907
e-mail mail@bhmltd.co.uk http://www.bhmltd.co.uk

N:\2684\2684L101.dwg, 2684L100, 26/06/2015 12:54:26, cd, PDFCreator, A1, 1:1