C104.1
FIRST FLOOR JUNCTION DETAIL #12

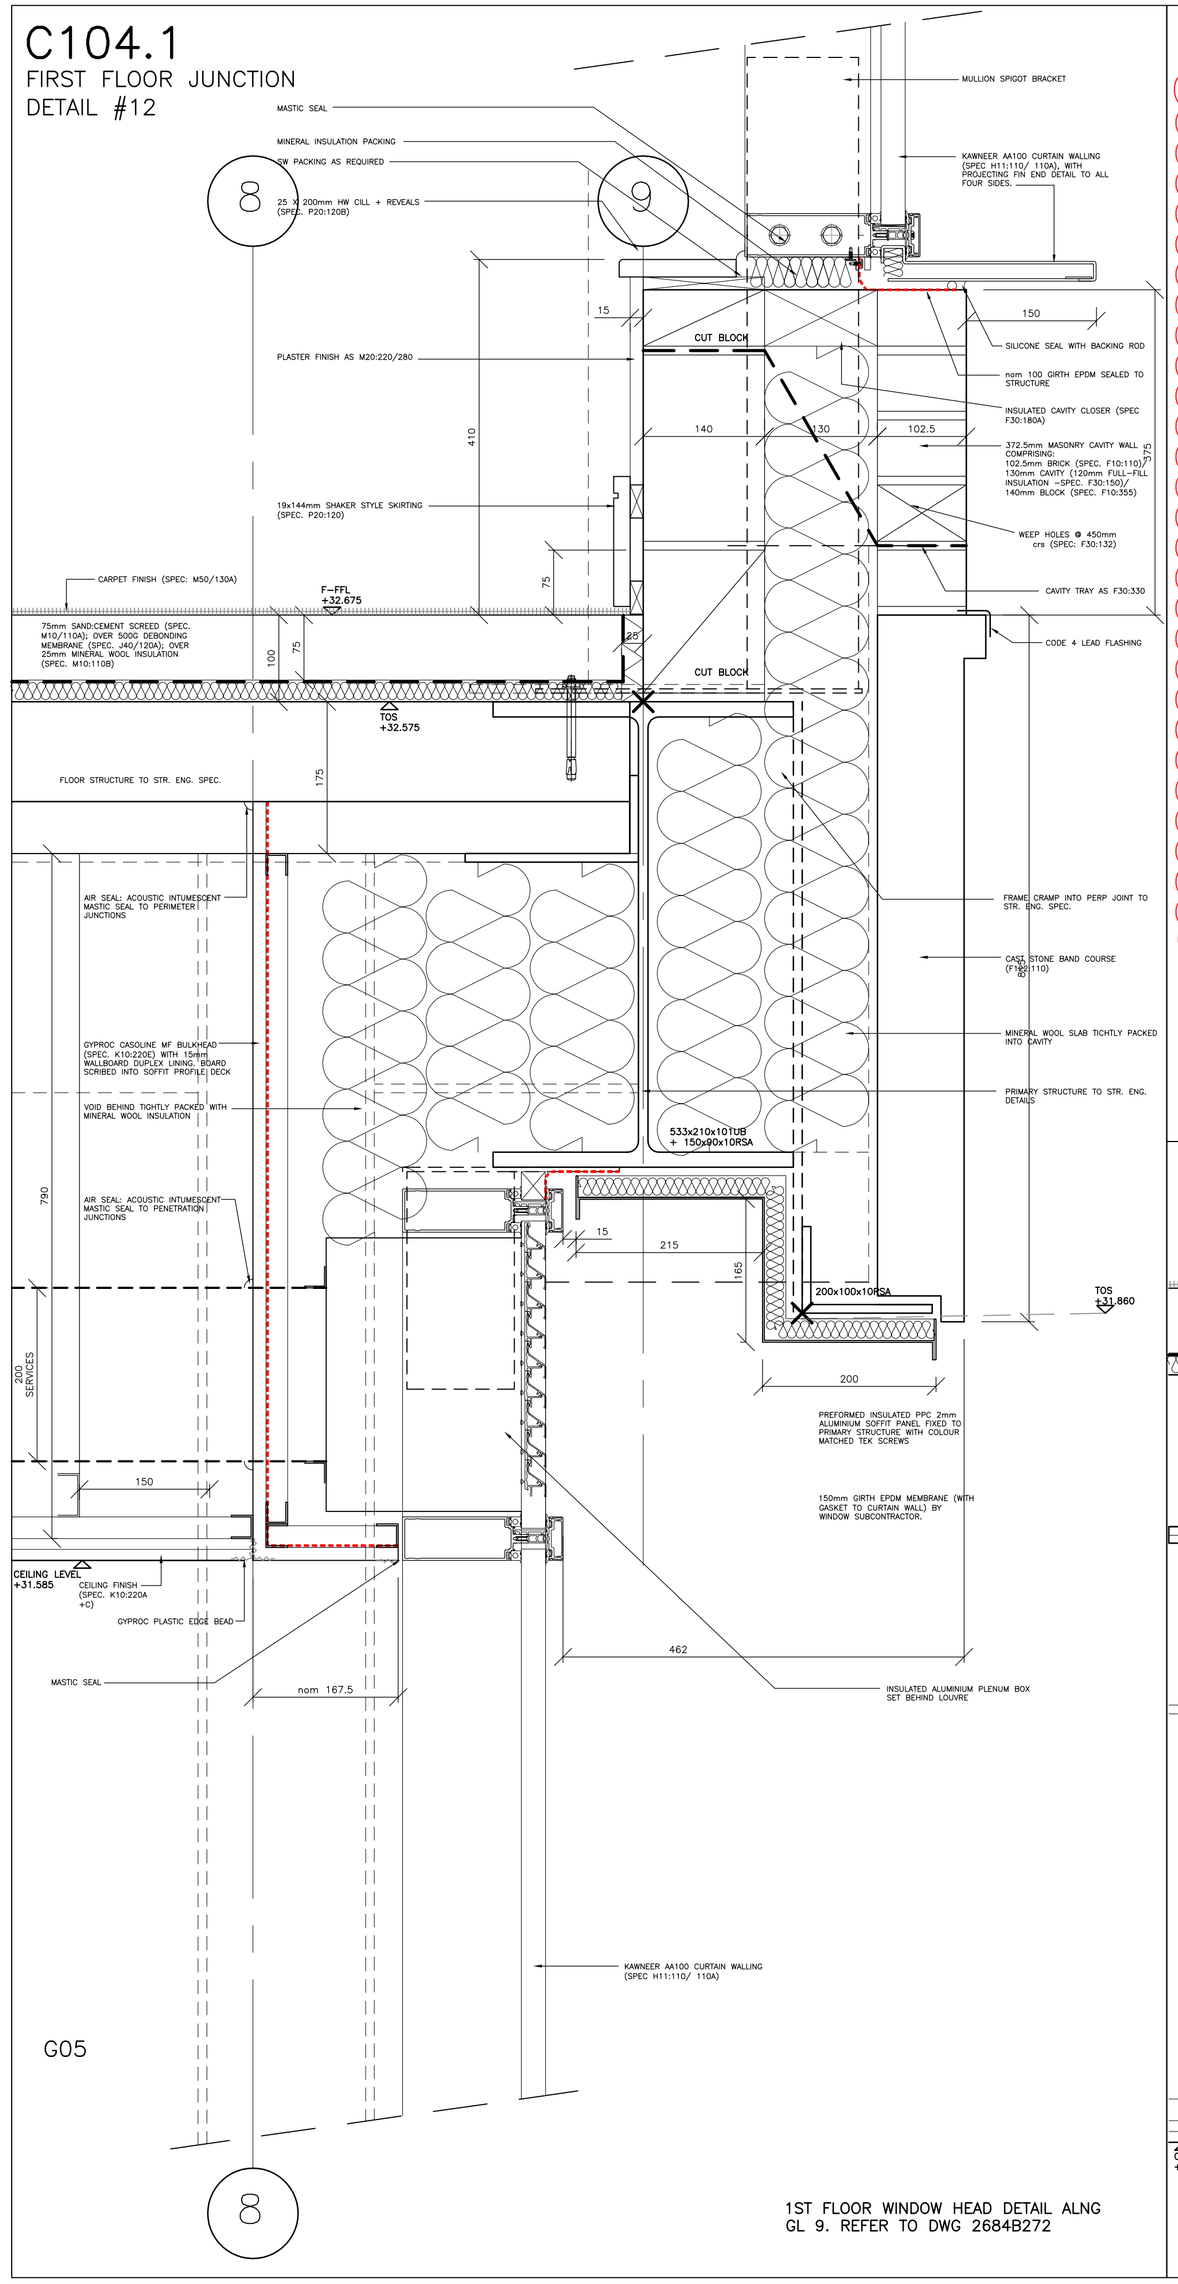

1ST FLOOR WINDOW HEAD DETAIL ALNG GL 9. REFER TO DWG 2684B272

C104.2
FIRST FLOOR JUNCTION DETAIL #13

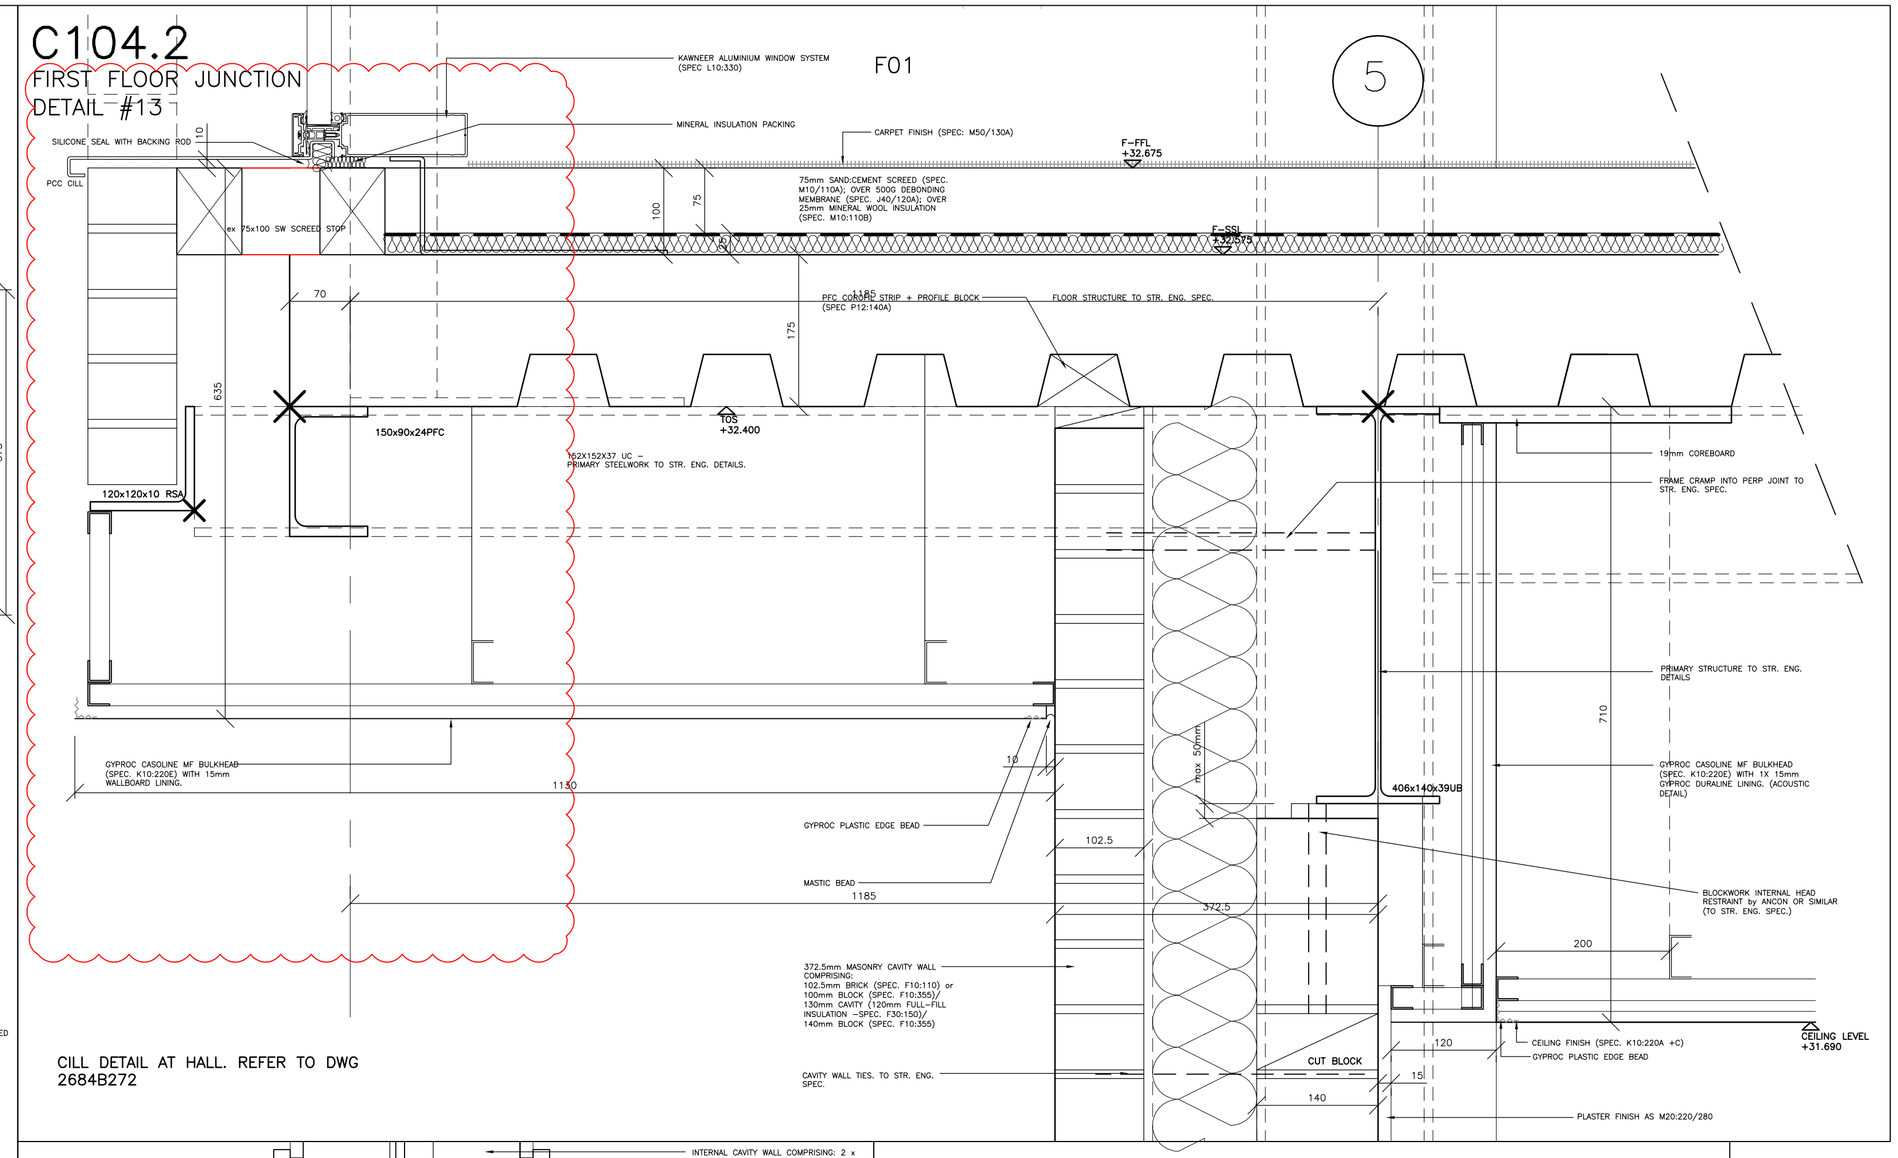

CILL DETAIL AT HALL. REFER TO DWG 2684B272

C104.3
FIRST FLOOR JUNCTION DETAIL #14

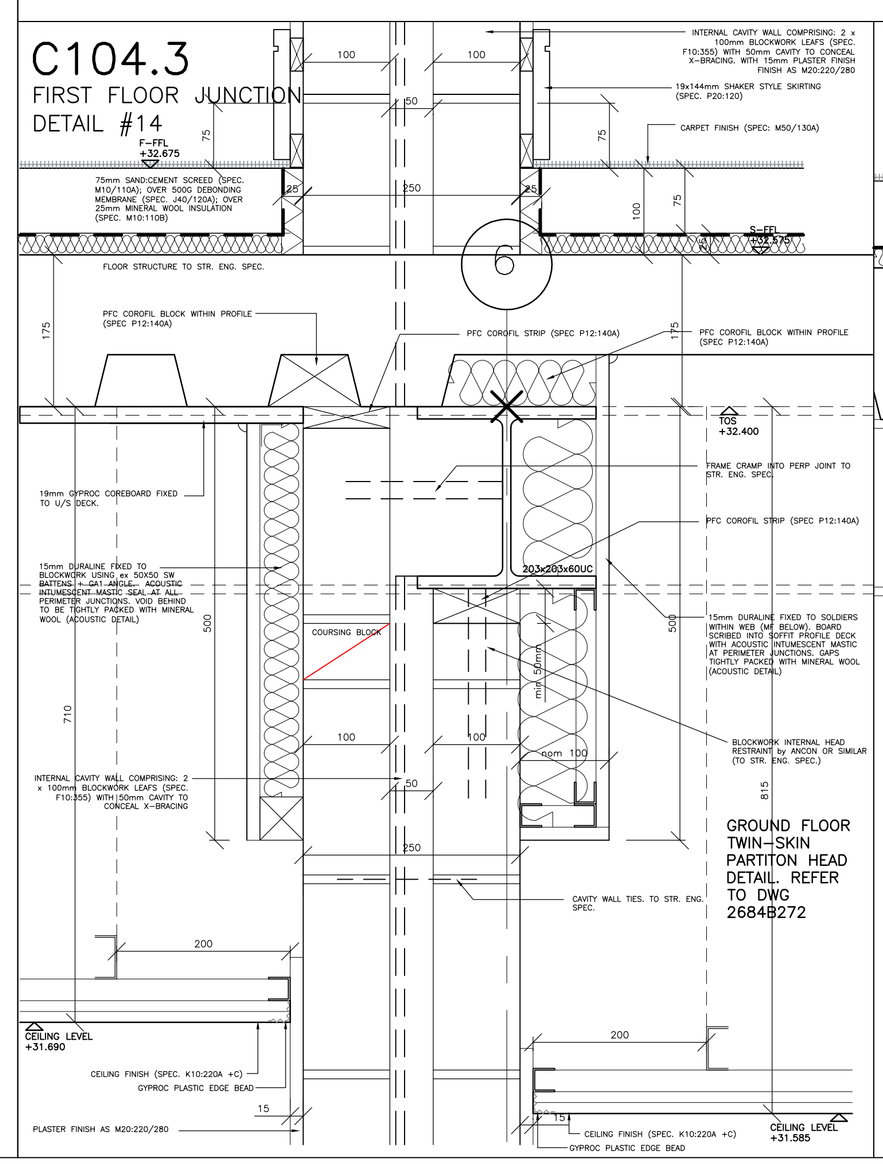

GROUND FLOOR TWIN-SKIN PARTITON HEAD DETAIL. REFER TO DWG 2684B272

C104.4
FIRST FLOOR JUNCTION DETAIL #15.

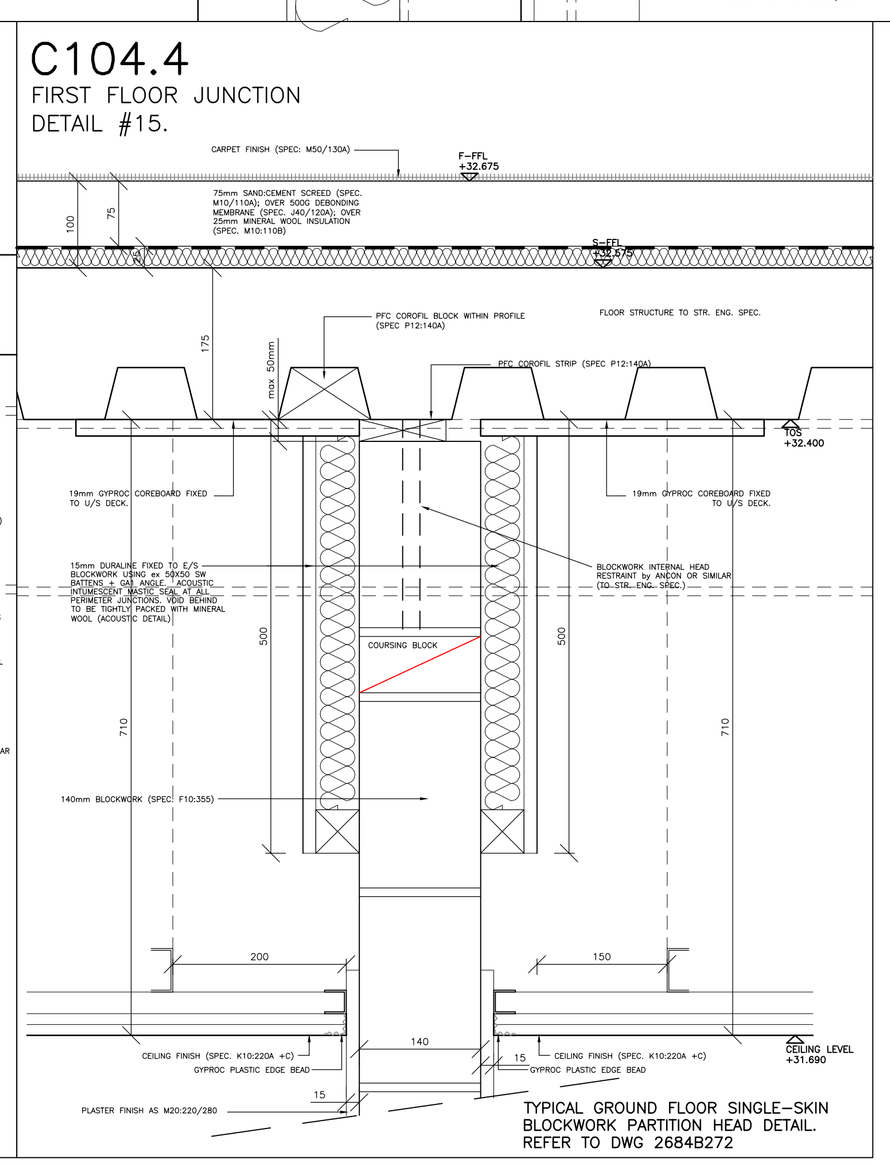

TYPICAL GROUND FLOOR SINGLE-SKIN BLOCKWORK PARTITION HEAD DETAIL. REFER TO DWG 2684B272

Revisions

C104.2 NOTATION AMENDED; ISSUED FOR BILLING NJB	A 02.10.14
ISSUED FOR BILLING (NO CHANGES) NJB	B 13.10.14
ISSUED FOR TENDER Date 08.12.14 Checked CD	
ISSUED FOR CONSTRUCTION YK	C 28.04.15
ISSUED FOR CONSTRUCTION Date 28.04.15 Checked CD	
SLAB THICKNESS AMENDED TO 175MM; C104.2 AMENDED AT POP OUT SUPPORT CD	D 12.06.15

PLANNING SCHEME

CURRENT GA PLANS

Note
Do not scale from this drawing.
All dimensions to be checked on site.
Report any discrepancies to the Architect.

2684 C104 D

THE CAVENDISH SCHOOL
NEW HALL AND CLASSROOM BLOCK

CONSTRUCTION SECTION DETAILS

Scale 1:5@A1	Checked
Date SEP 14	Drawn NJB

BH&M
BARNSLEY HEWETT & MALLINSON
CHARTERED ARCHITECTS
1 White Hart Lane, London SW13 0RA
Telephone: 0181 878 4667 Fax: 0181 878 8907
e-mail mail@bhmltd.co.uk http://www.bhmltd.co.uk

N:\2684\3D\C104\C104-C127.dwg, 2684C104, 12/06/2015 16:44:54, dd, PDFCreator A1, 1:1