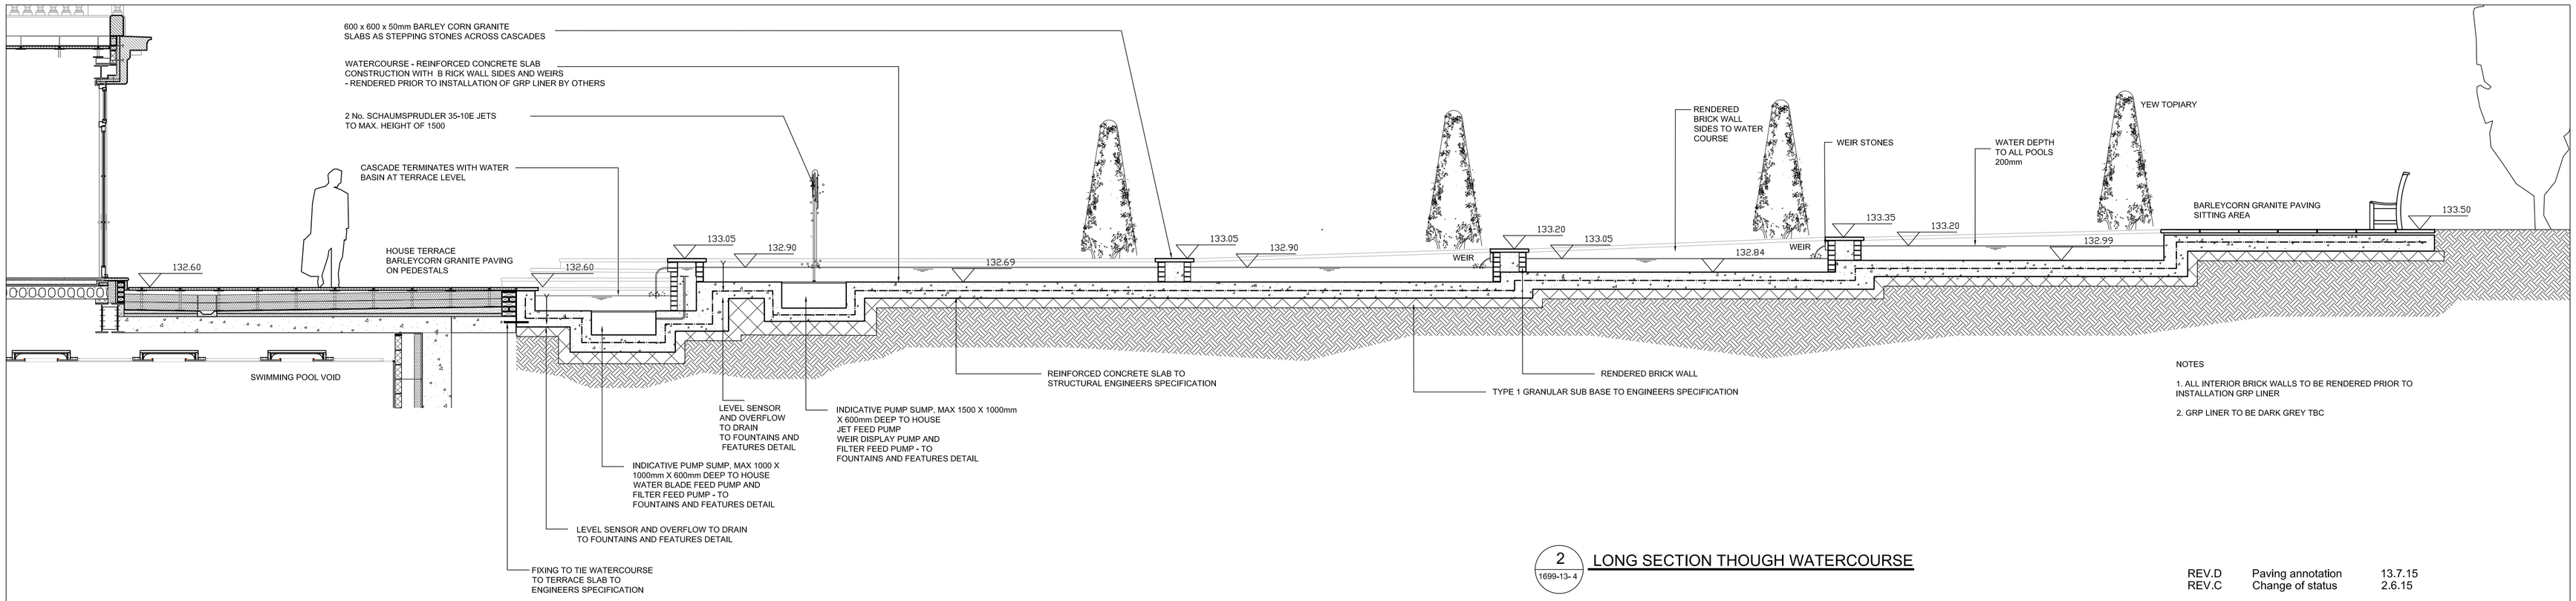

NOTES

1. ALL INTERIOR BRICK WALLS TO BE RENDERED PRIOR TO INSTALLATION GRP LINER

2. GRP LINER TO BE DARK GREY TBC

2 / 1699-13- 4 LONG SECTION THOUGH WATERCOURSE

REV.D	Paving annotation	13.7.15
REV.C	Change of status	2.6.15

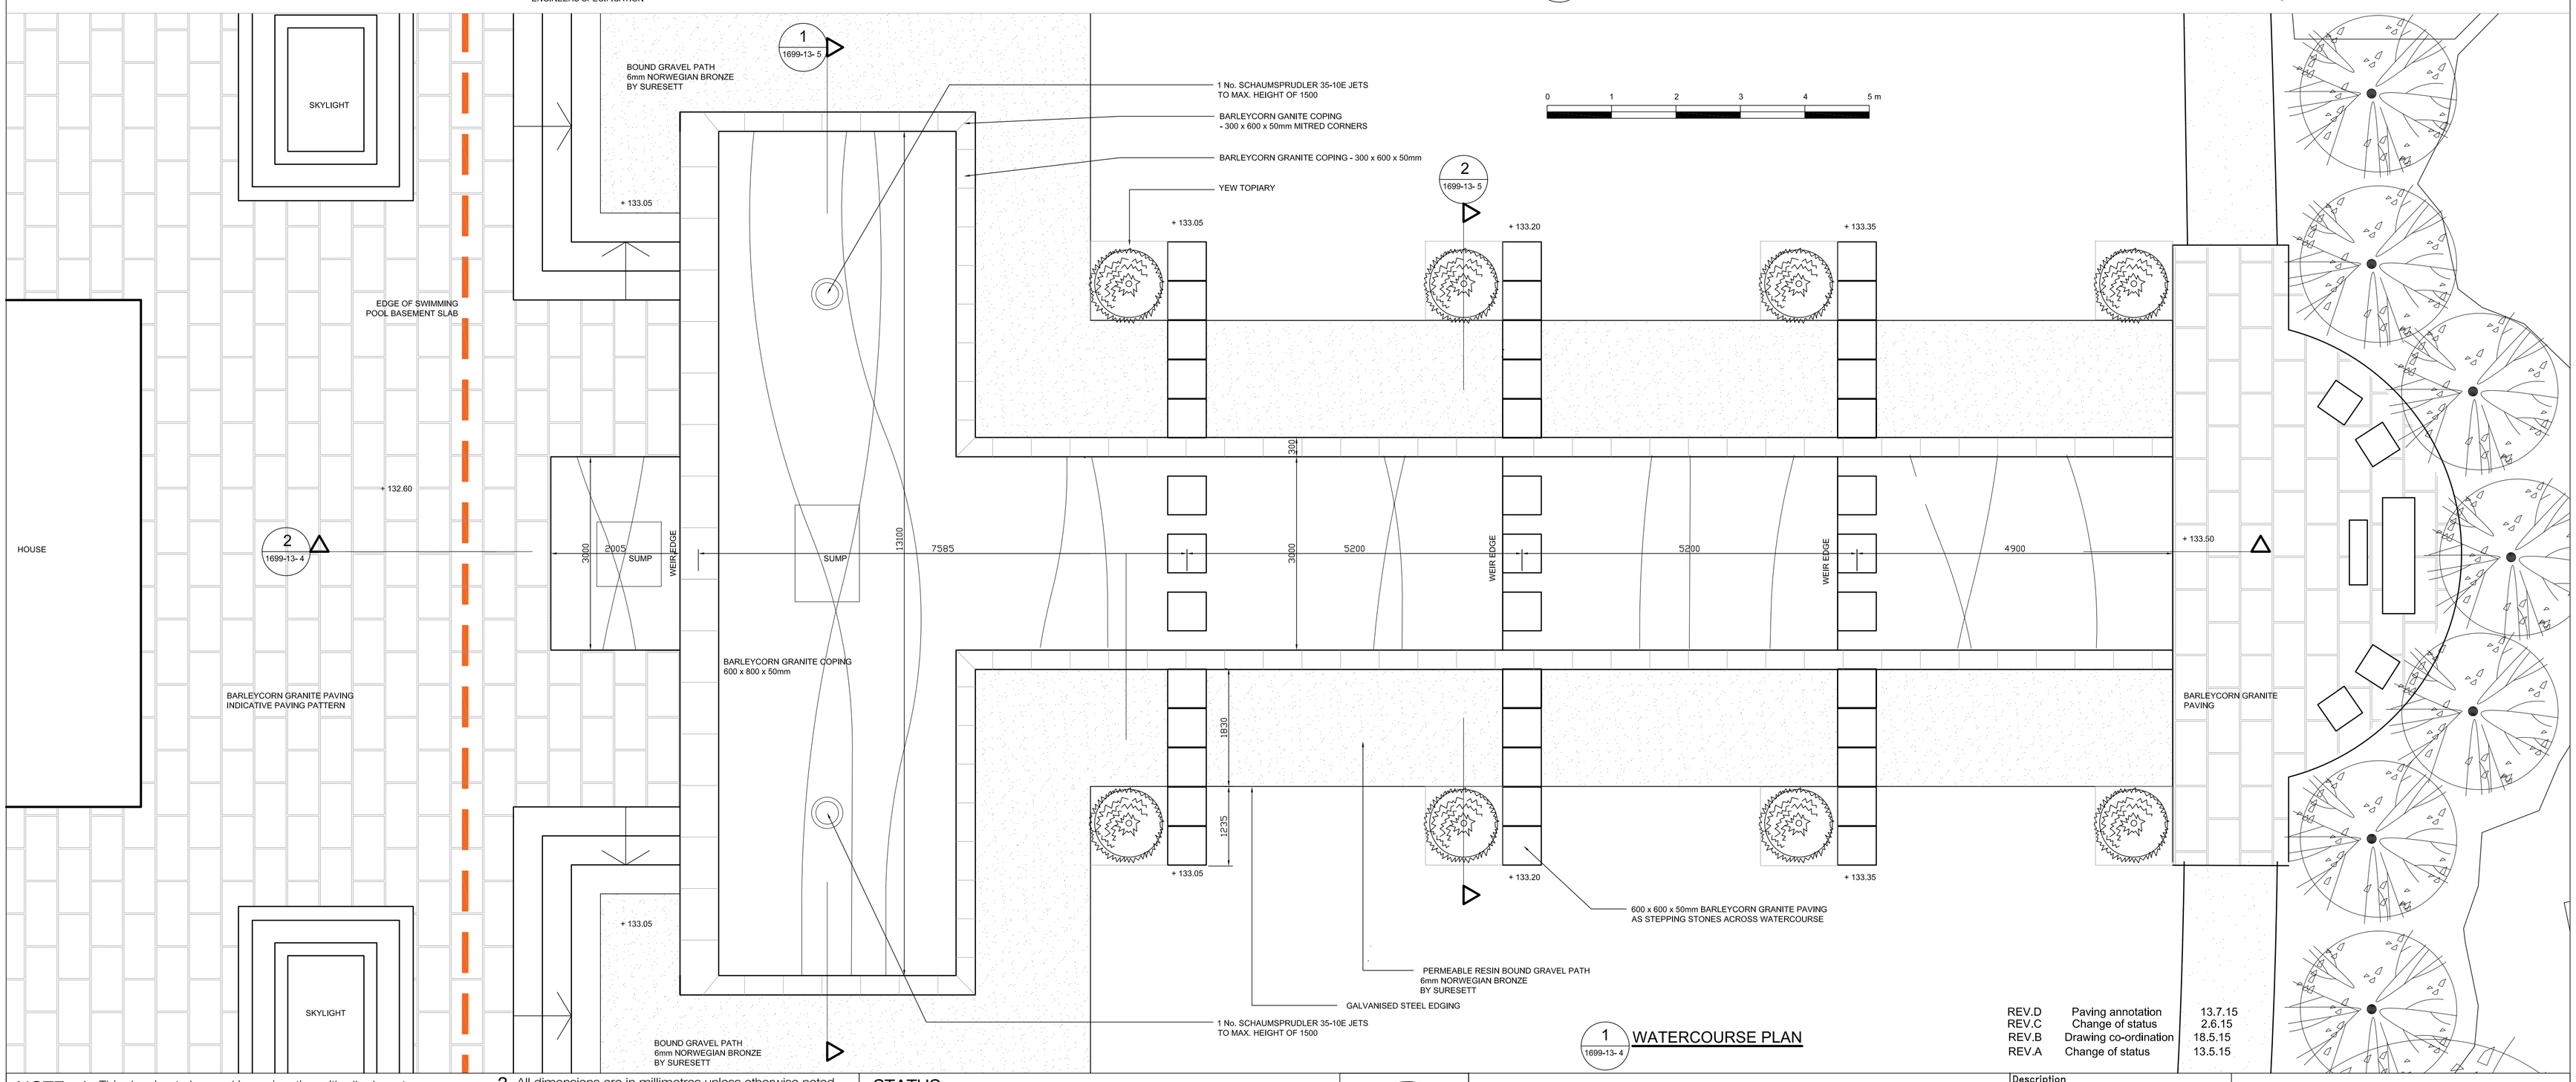

1 / 1699-13- 4 WATERCOURSE PLAN

REV.D	Paving annotation	13.7.15
REV.C	Change of status	2.6.15
REV.B	Drawing co-ordination	18.5.15
REV.A	Change of status	13.5.15

NOTE:
1. This drawing to be read in conjunction with all relevant architect's and engineer's drawings and the specification.
2. Any discrepancies or details on or between these drawings must be drawn to the attention of the landscape architect (and to the architect or engineer as appropriate) in writing for clarification.
3. All dimensions are in millimetres unless otherwise noted.
4. This drawing is the copyright of Bowles & Wyer (and other consultants where parts of their drawings have been incorporated) and cannot be reproduced or used without their written permission.

STATUS:
Approval of Details

BOWLES & WYER
5 Williams Court, Tunnel Way, Pitstone, Nr. Leighton Buzzard, LU7 9GJ
Tel: 01296 662439 Fax: 01296 663959 Email: admin@bowleswyer.co.uk

Description: WATERCOURSE PLAN AND INDICATIVE SECTION		Drawing Name: HEATH PARK HOUSE WATERCOURSE	
		Dwg number 1699-13- 4	Rev D
Drawn PS	Checked	Scale 1.50 A1	Date 14.11.14