DO NOT SCALE OFF THIS DRAWING
REPORT ANY ERRORS OR DISCREPANCIES TO THE ARCHITECT PROMPTLY

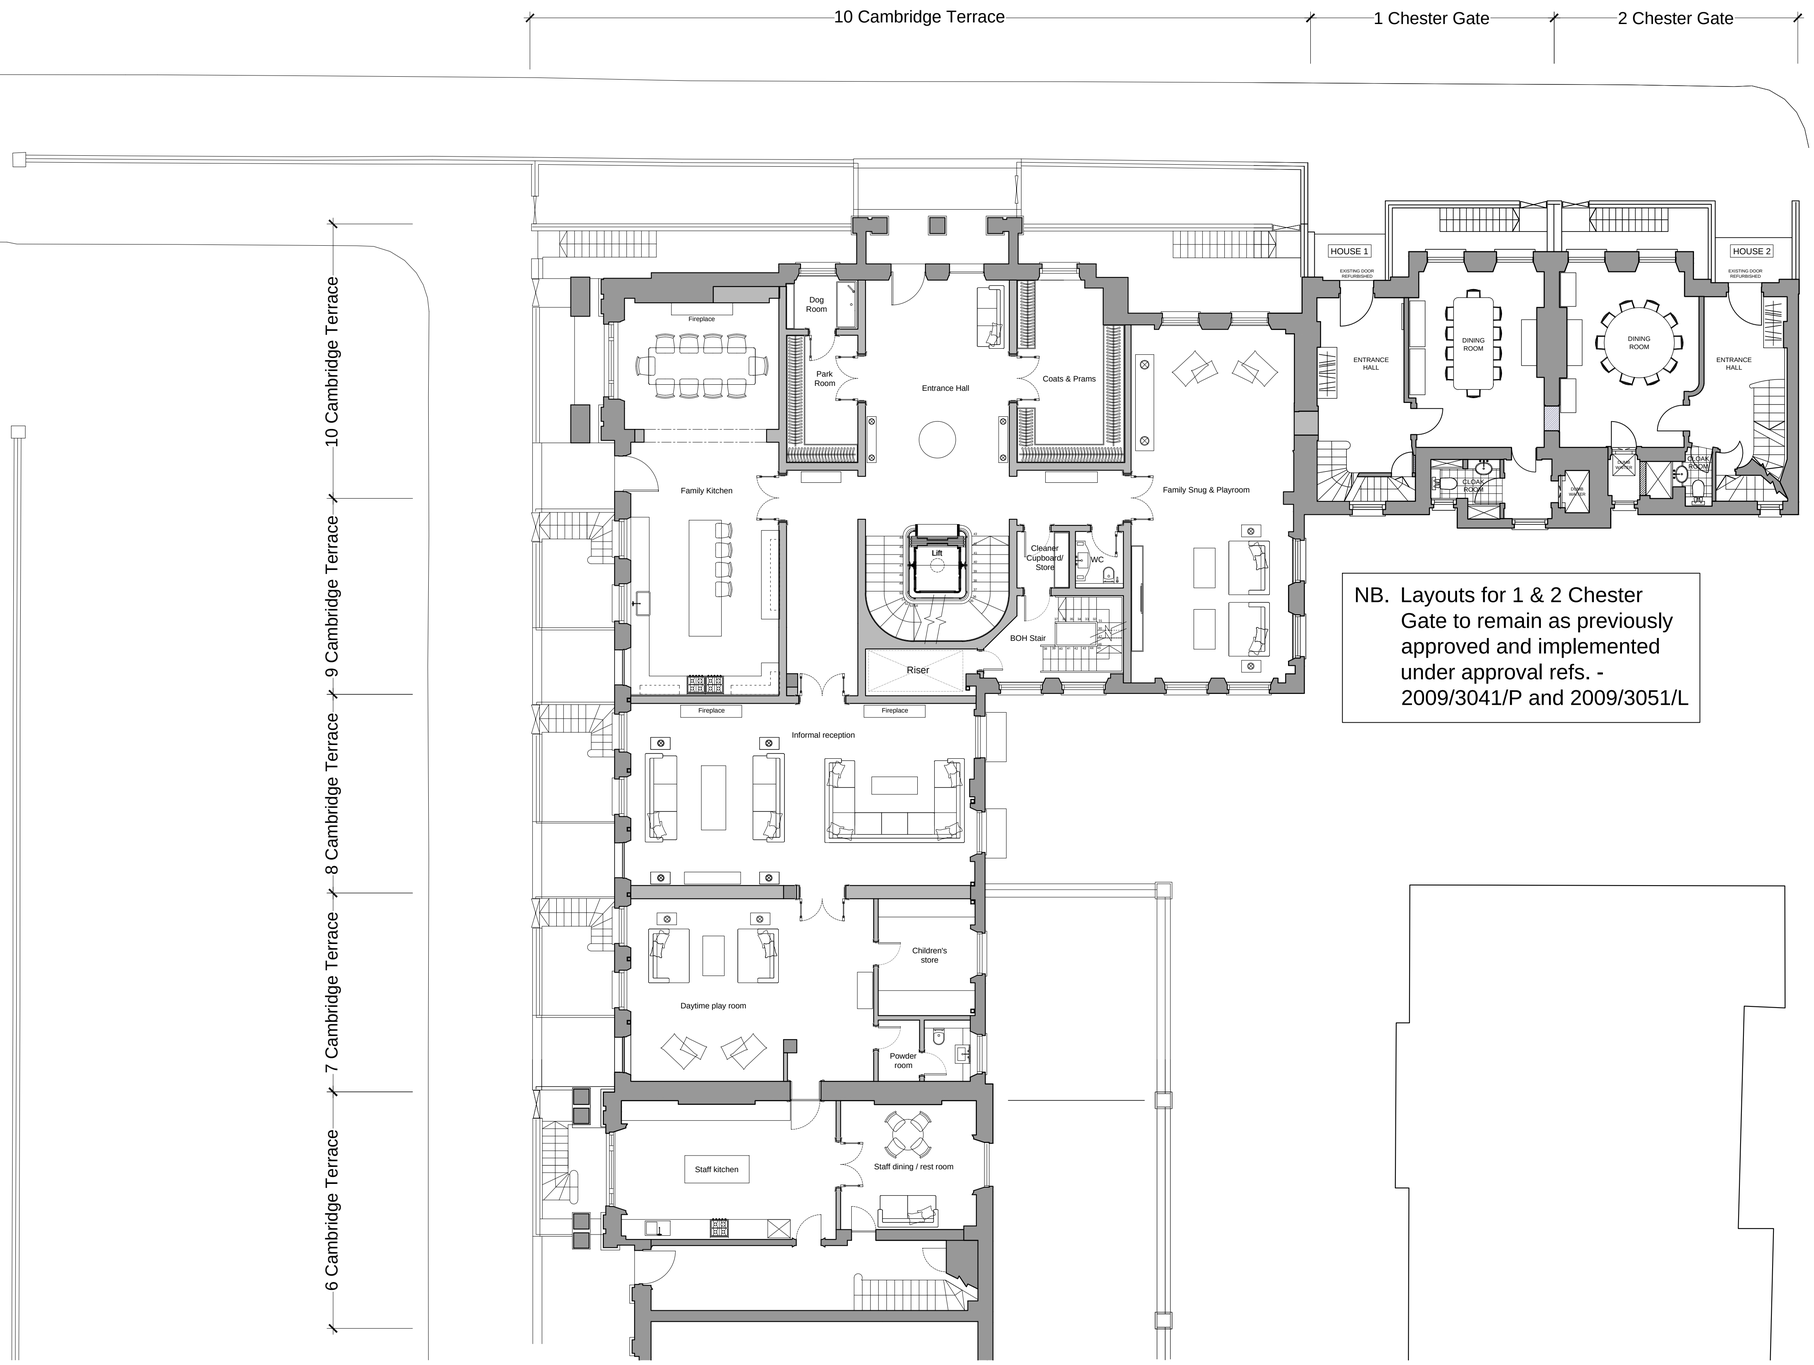

NB. Layouts for 1 & 2 Chester Gate to remain as previously approved and implemented under approval refs. - 2009/3041/P and 2009/3051/L

EXISTING WALL

PROPOSED WALL

0 1 2 3 4 5 6
Metres

No	Date	By	Comments
P1	29.07.15	LW	Door inserted to No.10 Cambridge Terrace

Revision Notes

Status: PLANNING

Client: Project Quad Ltd

Job: 6-10 Cambridge Terrace

Regents Park
London NW1

Drawing Title: GROUND FLOOR PROPOSED

Scale: 1:100 @ A1 - 1:200 @ A3

Date: March 2015 Drawn: Chkd:

MOXLEY ARCHITECTS
47 Clapham High St
London SW4 7TL
www.moxley.co.uk
T +44 (0) 7720 8968
F +44 (0) 7627 2533
E info@moxley.co.uk

© Moxley Architects Limited. Reg No 2247305

Job No: 6392 | Drawing No: 2.911 | Rev: P1