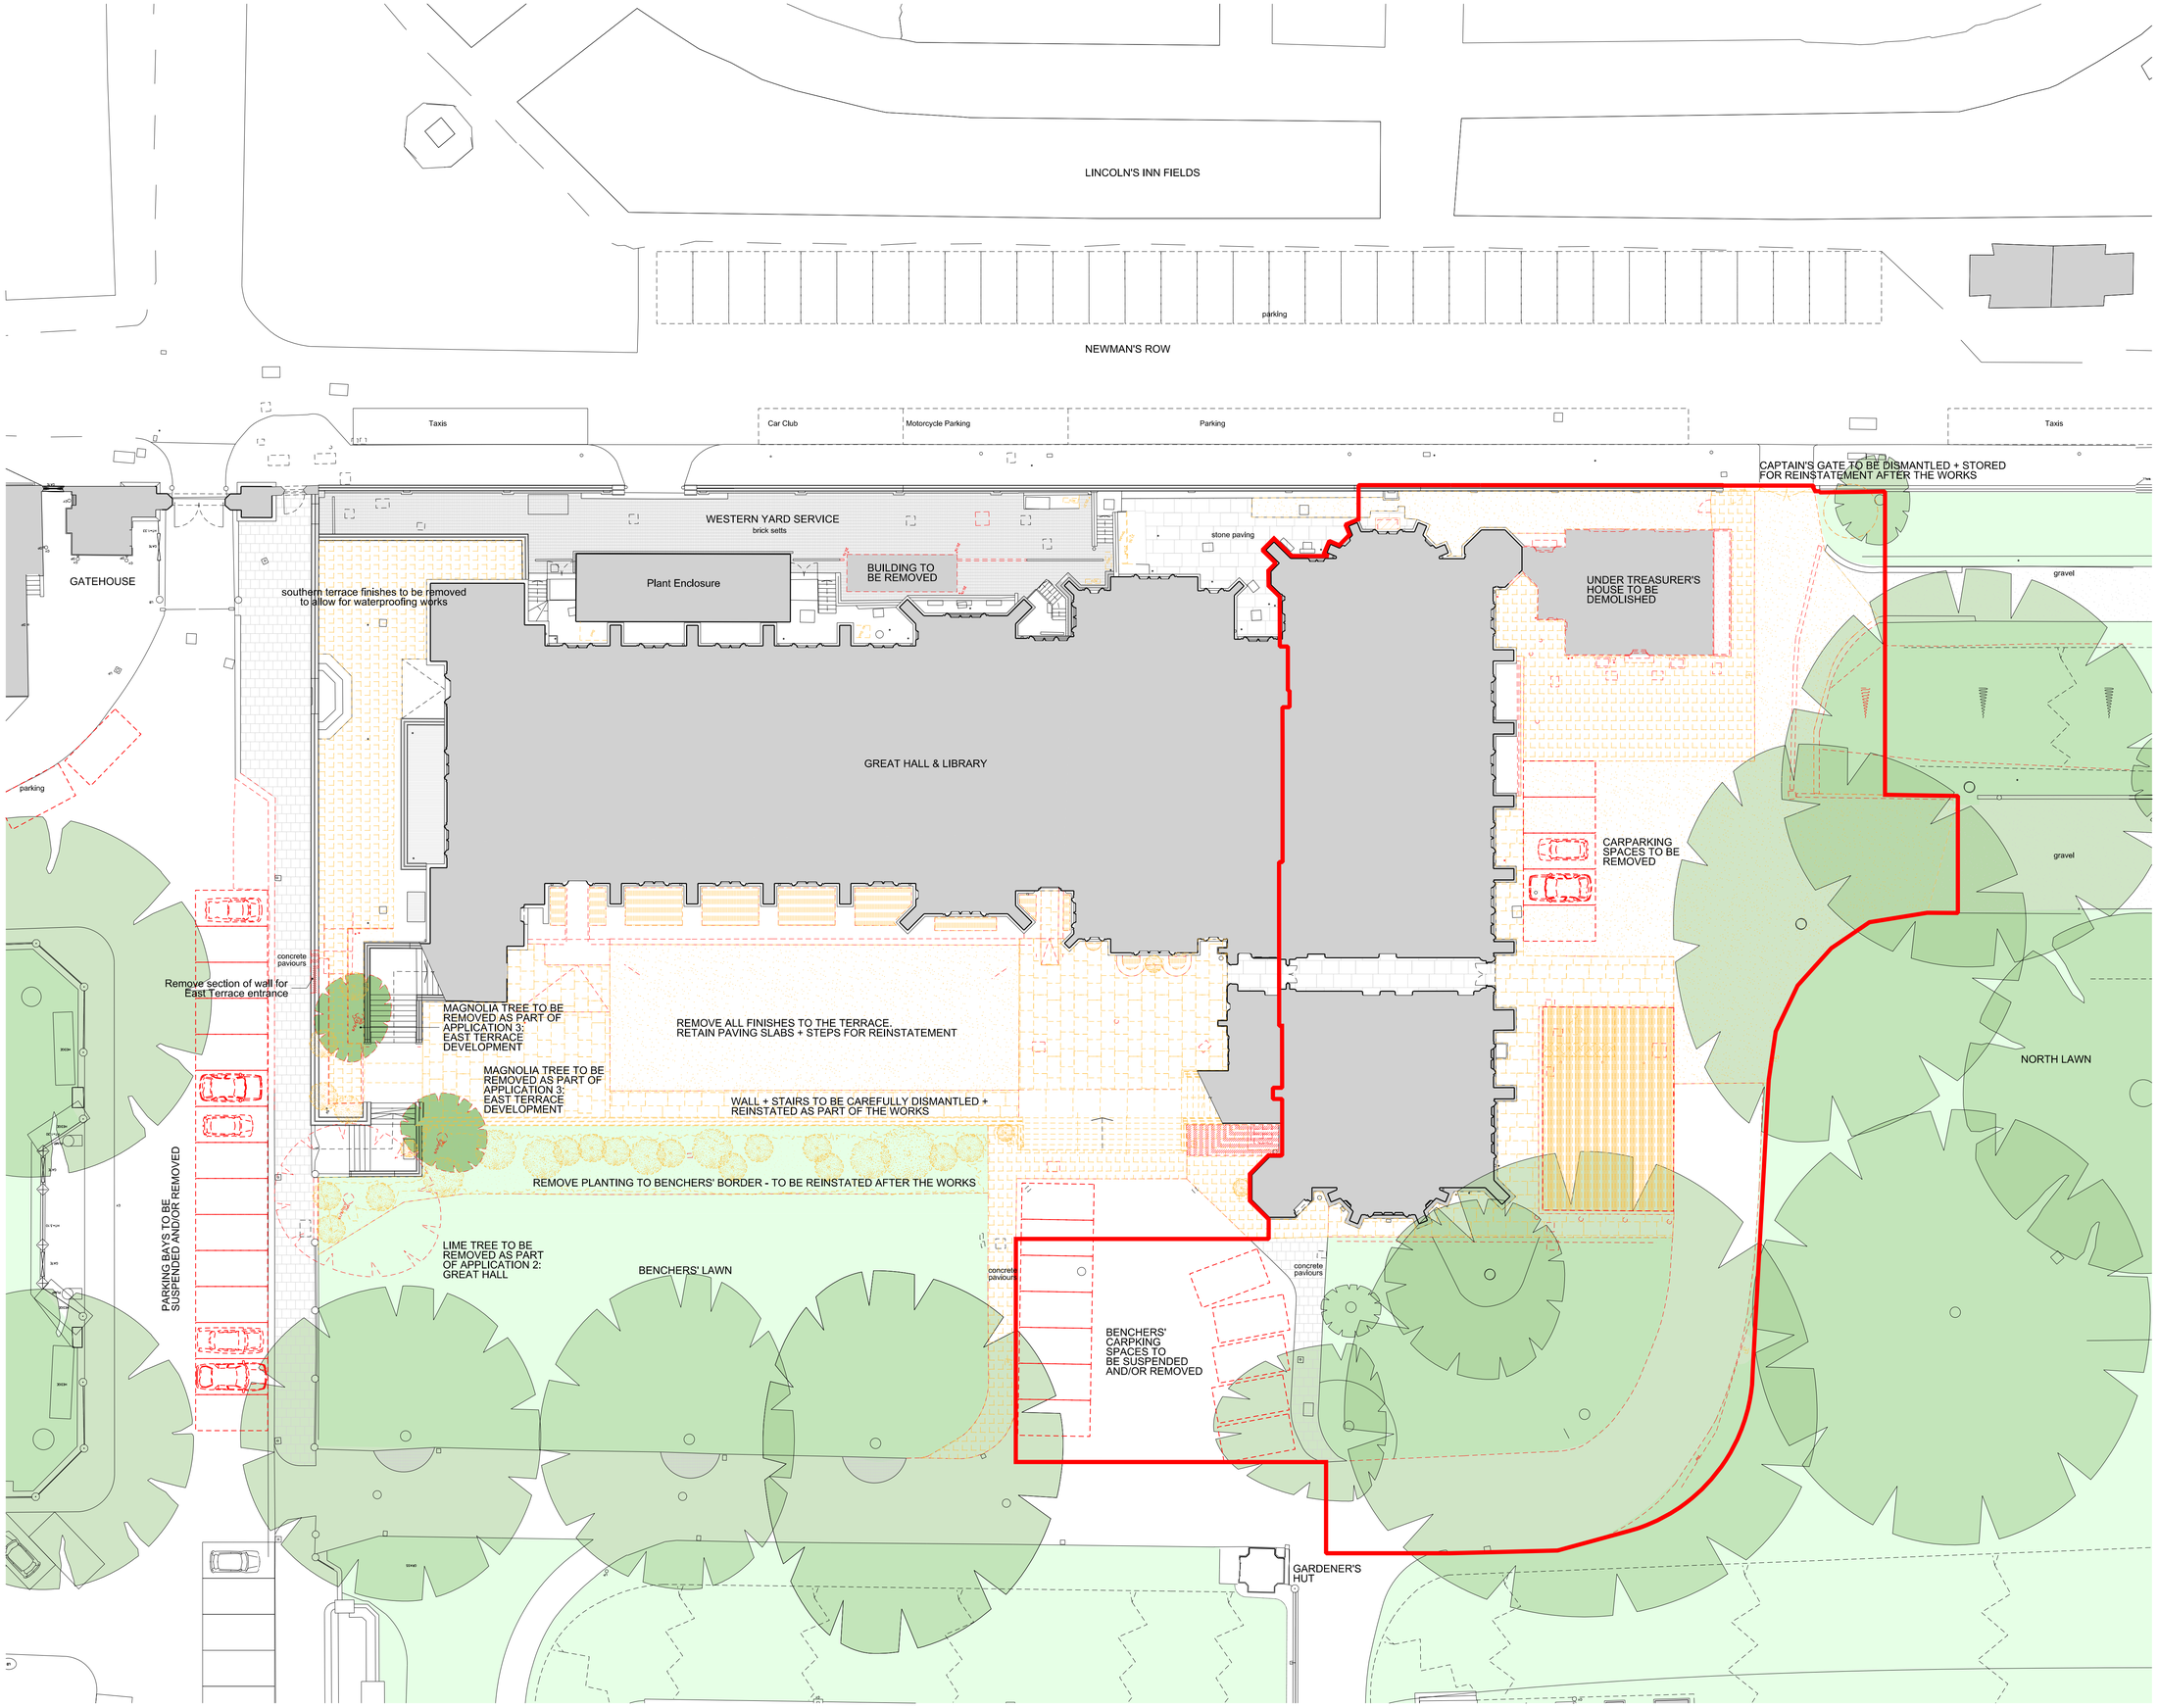

NOTES

DO NOT SCALE FROM THIS DRAWING.
CONTRACTOR TO CHECK ALL DIMENSIONS ON SITE.
ANY DISCREPANCIES TO BE REPORTED TO THE ARCHITECT IMMEDIATELY.

COPYRIGHT RICK MATHER ARCHITECTS LLP ©

Text

- **Existing**
- **Planning Site Boundary**
- **Demolition**
- **Demolition of slab**
- **Soft Strip/ Removal of Finishes**
- **Root Protection Zone**
- **Canopy Spread**

REVISIONS

REV	DATE	DESCRIPTION
PL1	28.07.15	PLANNING & LISTED BUILDING CONSENT

0m 5m 10m

KEY PLAN

STATUS

PLANNING

RICK MATHER ARCHITECTS ©

123 Camden High Street London NW1 7JR
T: 020 7284 1727 F: 020 7267 7926
info@rickmather.com www.rickmather.com

JOB

THE HONOURABLE SOCIETY OF LINCOLN'S INN
GREAT HALL AND LIBRARY

TITLE

EXISTING WITH DEMOLITION
APPLICATION 4: LIBRARY EXTENSION
LANDSCAPE PLAN

DRAWN	JOB #	DRG #	REV
CB	597	19045	PL1

CHECKED	SCALE@A1	SIZE	DATE	REV DATE
TP	1:200 1:400	A1 A3	JUL 15'	28.07.15