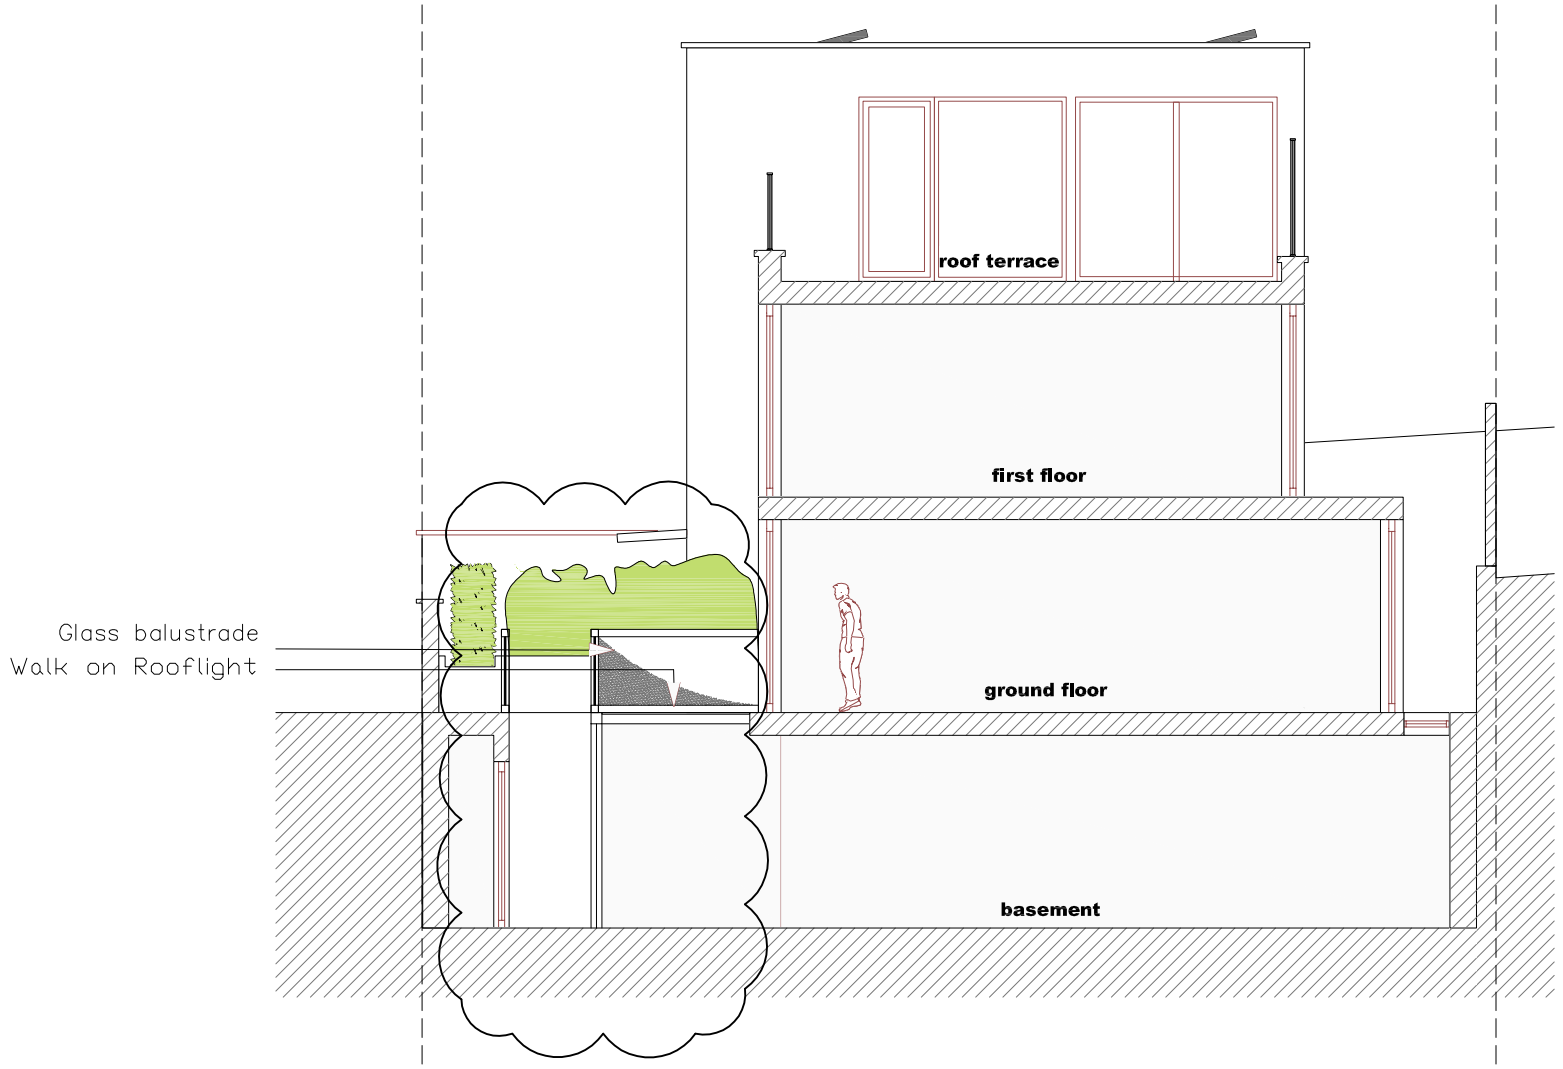

0 1 2 3 4 5
SCALE BAR (m)

Job	Title	Date	Scale	Number
12 & 12A WESTBERE ROAD LONDON NW2 3SR	General minor amendment Proposed Section BB	25.06.2015	1/50	WBPL22A

© Konstruct Consulting Ltd, The Contractor is to verify all site dimensions. All Work must comply with currant Building Regulation, No materials are to be used nor methods of workmanship employed that do not conform to the current relevant British Standards and Codes of practice
- DO NOT SCALE -

Konstruct Consulting Ltd