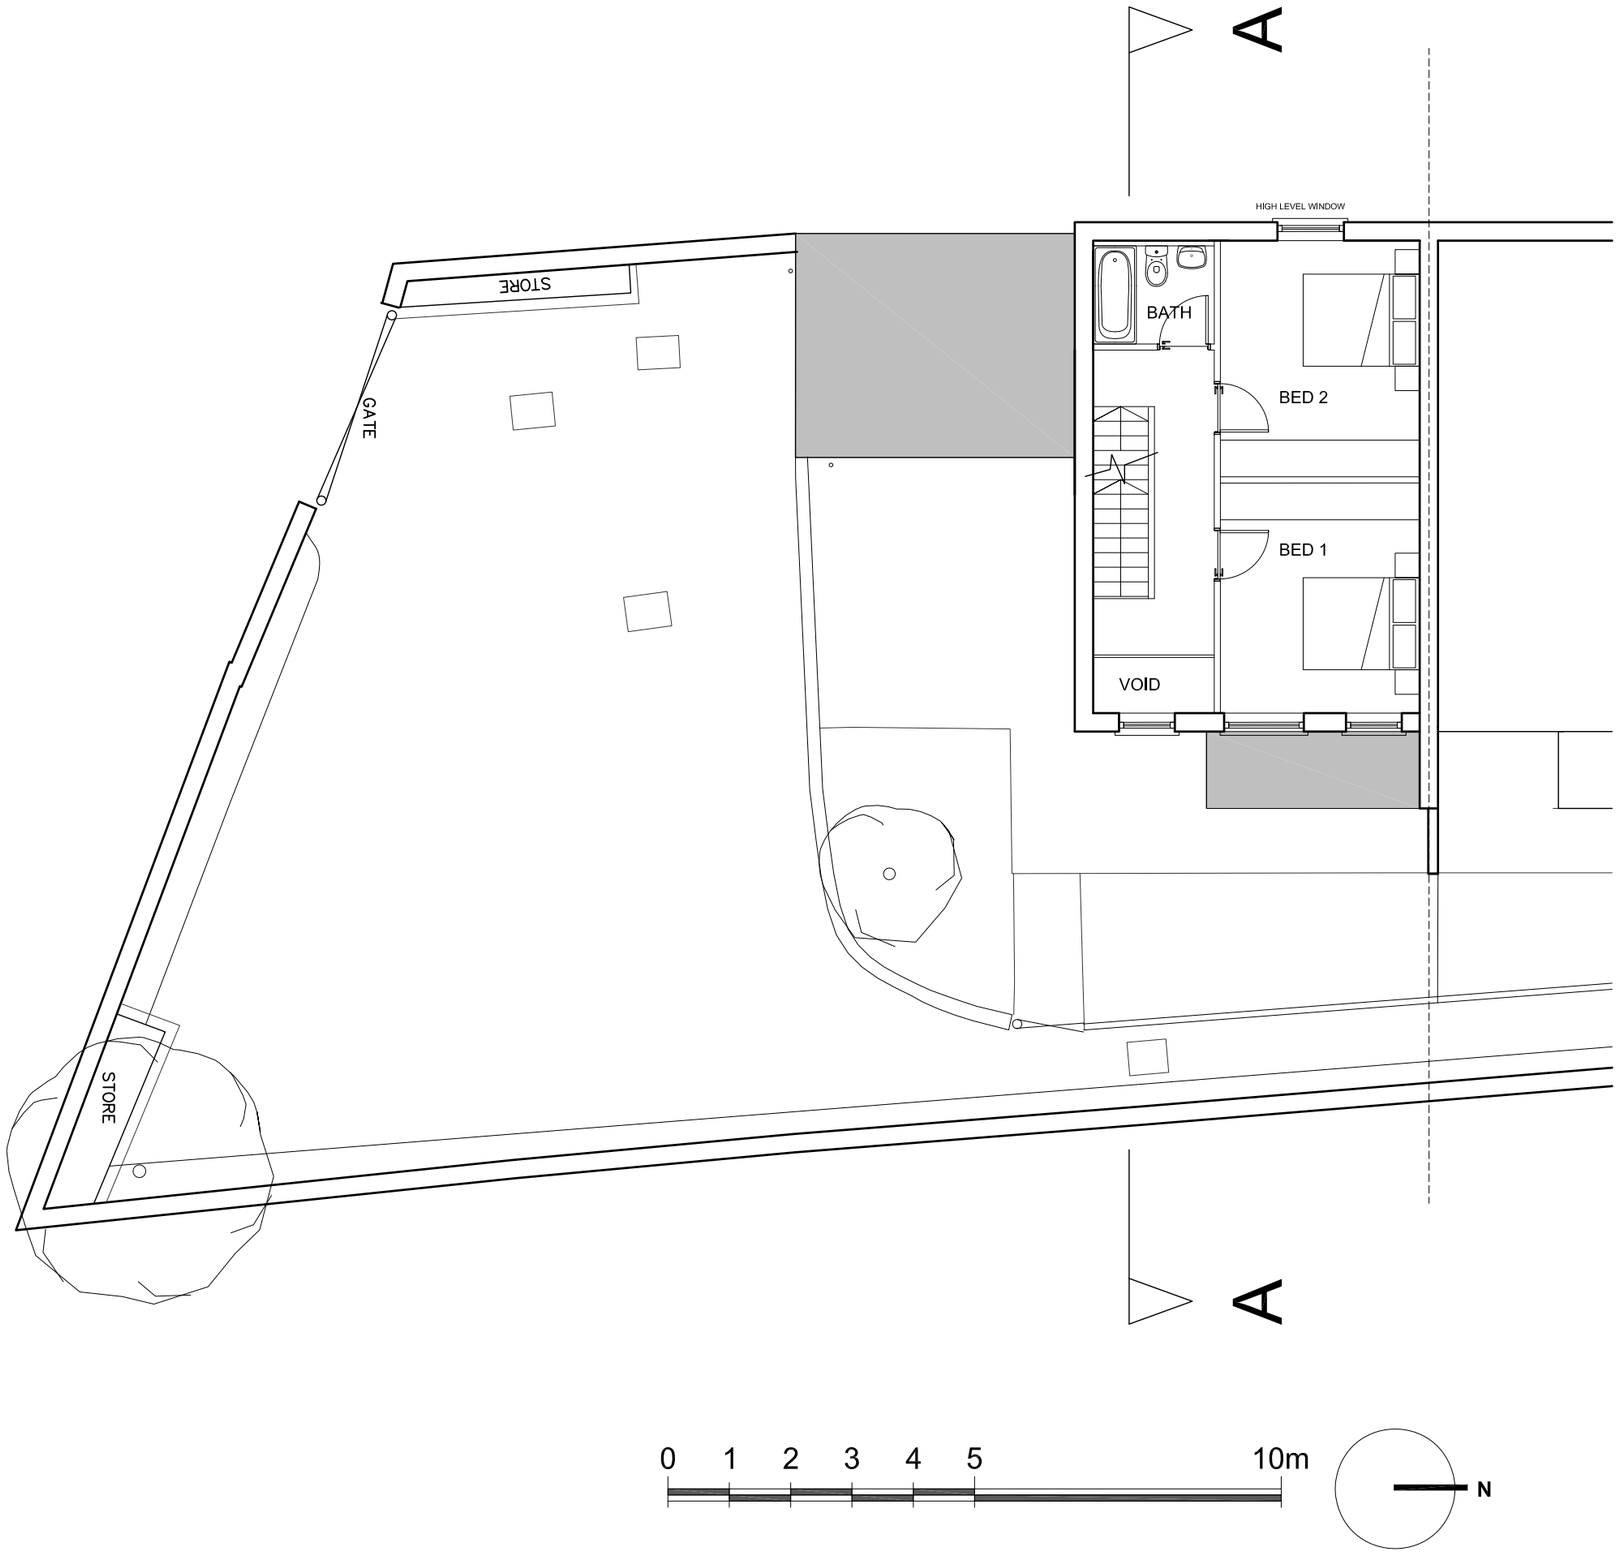

The use of this data by the recipient acts as an agreement of the following statements. Do not use this data if you do not agree with any of the following statements:-

All drawings are based upon site information supplied by third parties and as such their accuracy cannot be guaranteed. All features are approximate and subject to clarification by a detailed topographical survey, statutory service enquiries and confirmation of the legal boundaries.

Report any discrepancies in writing to Wren Architecture before proceeding.

Client

ILESH KOTECHA

Architects & Designers

architecture and design
Wren.
7 Deane House Studios, 27 Greenwood Place
NW5 1LB, London, UK - +44 (0) 2074249448
www.wrenarchitecture.com

Rev	Description	Date	Drn	Chk

Status
PLANNING PERMISSION

Project
10B FAIRHAZEL GARDENS
LONDON
NW6 3SG

Drawing Title
Existing
First Floor

Project No.	Drawing No.	Revision
0107	-A-PL-03	-

Scale @ A3	Drawn By
1:100	MW