NOTES

1 THIS DRAWING IS TO BE READ IN CONJUNCTION WITH THE MECHANICAL & ELECTRICAL SPECIFICATIONS AND ALL OTHER ASSOCIATED MECHANICAL, ELECTRICAL AND ARCHITECTURAL DRAWINGS.

2 DO NOT SCALE FROM THIS DRAWING – USE FIGURED DIMENSIONS ONLY. UNLESS OTHERWISE NOTED ALL DIMENSIONS ARE GIVEN IN MILLIMETRES.

ALL DIMENSIONS MUST BE VERIFIED ON SITE BEFORE THE COMMENCEMENT OF WORK OR THE FABRICATION OF ANY ITEM.

3 THE CONTRACTOR SHALL VISIT THE SITE DURING THE TENDER PERIOD TO ASCERTAIN THE EXTENT AND COMPLEXITY OF THE WORKS.

4 LOCATIONS SHOWN ARE APPROXIMATE ONLY FINAL POSITIONING IS TO BE DETERMINED ON SITE.

5 DISTRICT HEATING MAINS TO BE COMPLETE WITH ALL VALVES, FITTINGS, EXPANSION PROVISION & LEAK DETECTION.

6 CONTRACTOR SHALL MAKE DUE ALLOWANCE FOR INSTALLING DISTRICT HEATING MAINS AROUND EXISTING UTILITY SERVICES AND DRAINAGE ENSURING ALL CLASHES ARE AVOIDABLE.

7 PIPEWORK TO BE INSTALLED AT THE CORRECT DEPTH AND FALLS IN BUILDERS TRENCH, COMPLETE WITH BEDDING MATERIAL. TRENCH TO BE BACKFILLED AND SURFACE MADE GOOD FOLLOWING TESTING AND COMMISSIONING

8 FOR CONNECTION/BRANCH DETAILS NOT IDENTIFIED CONTRACTOR TO CONFIRM MANUFACTURES STANDARD DETAILS

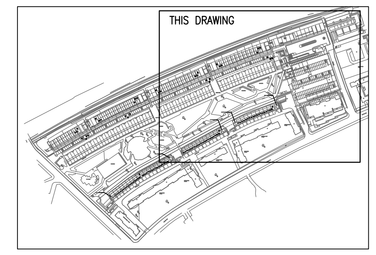

LOCATION PLAN

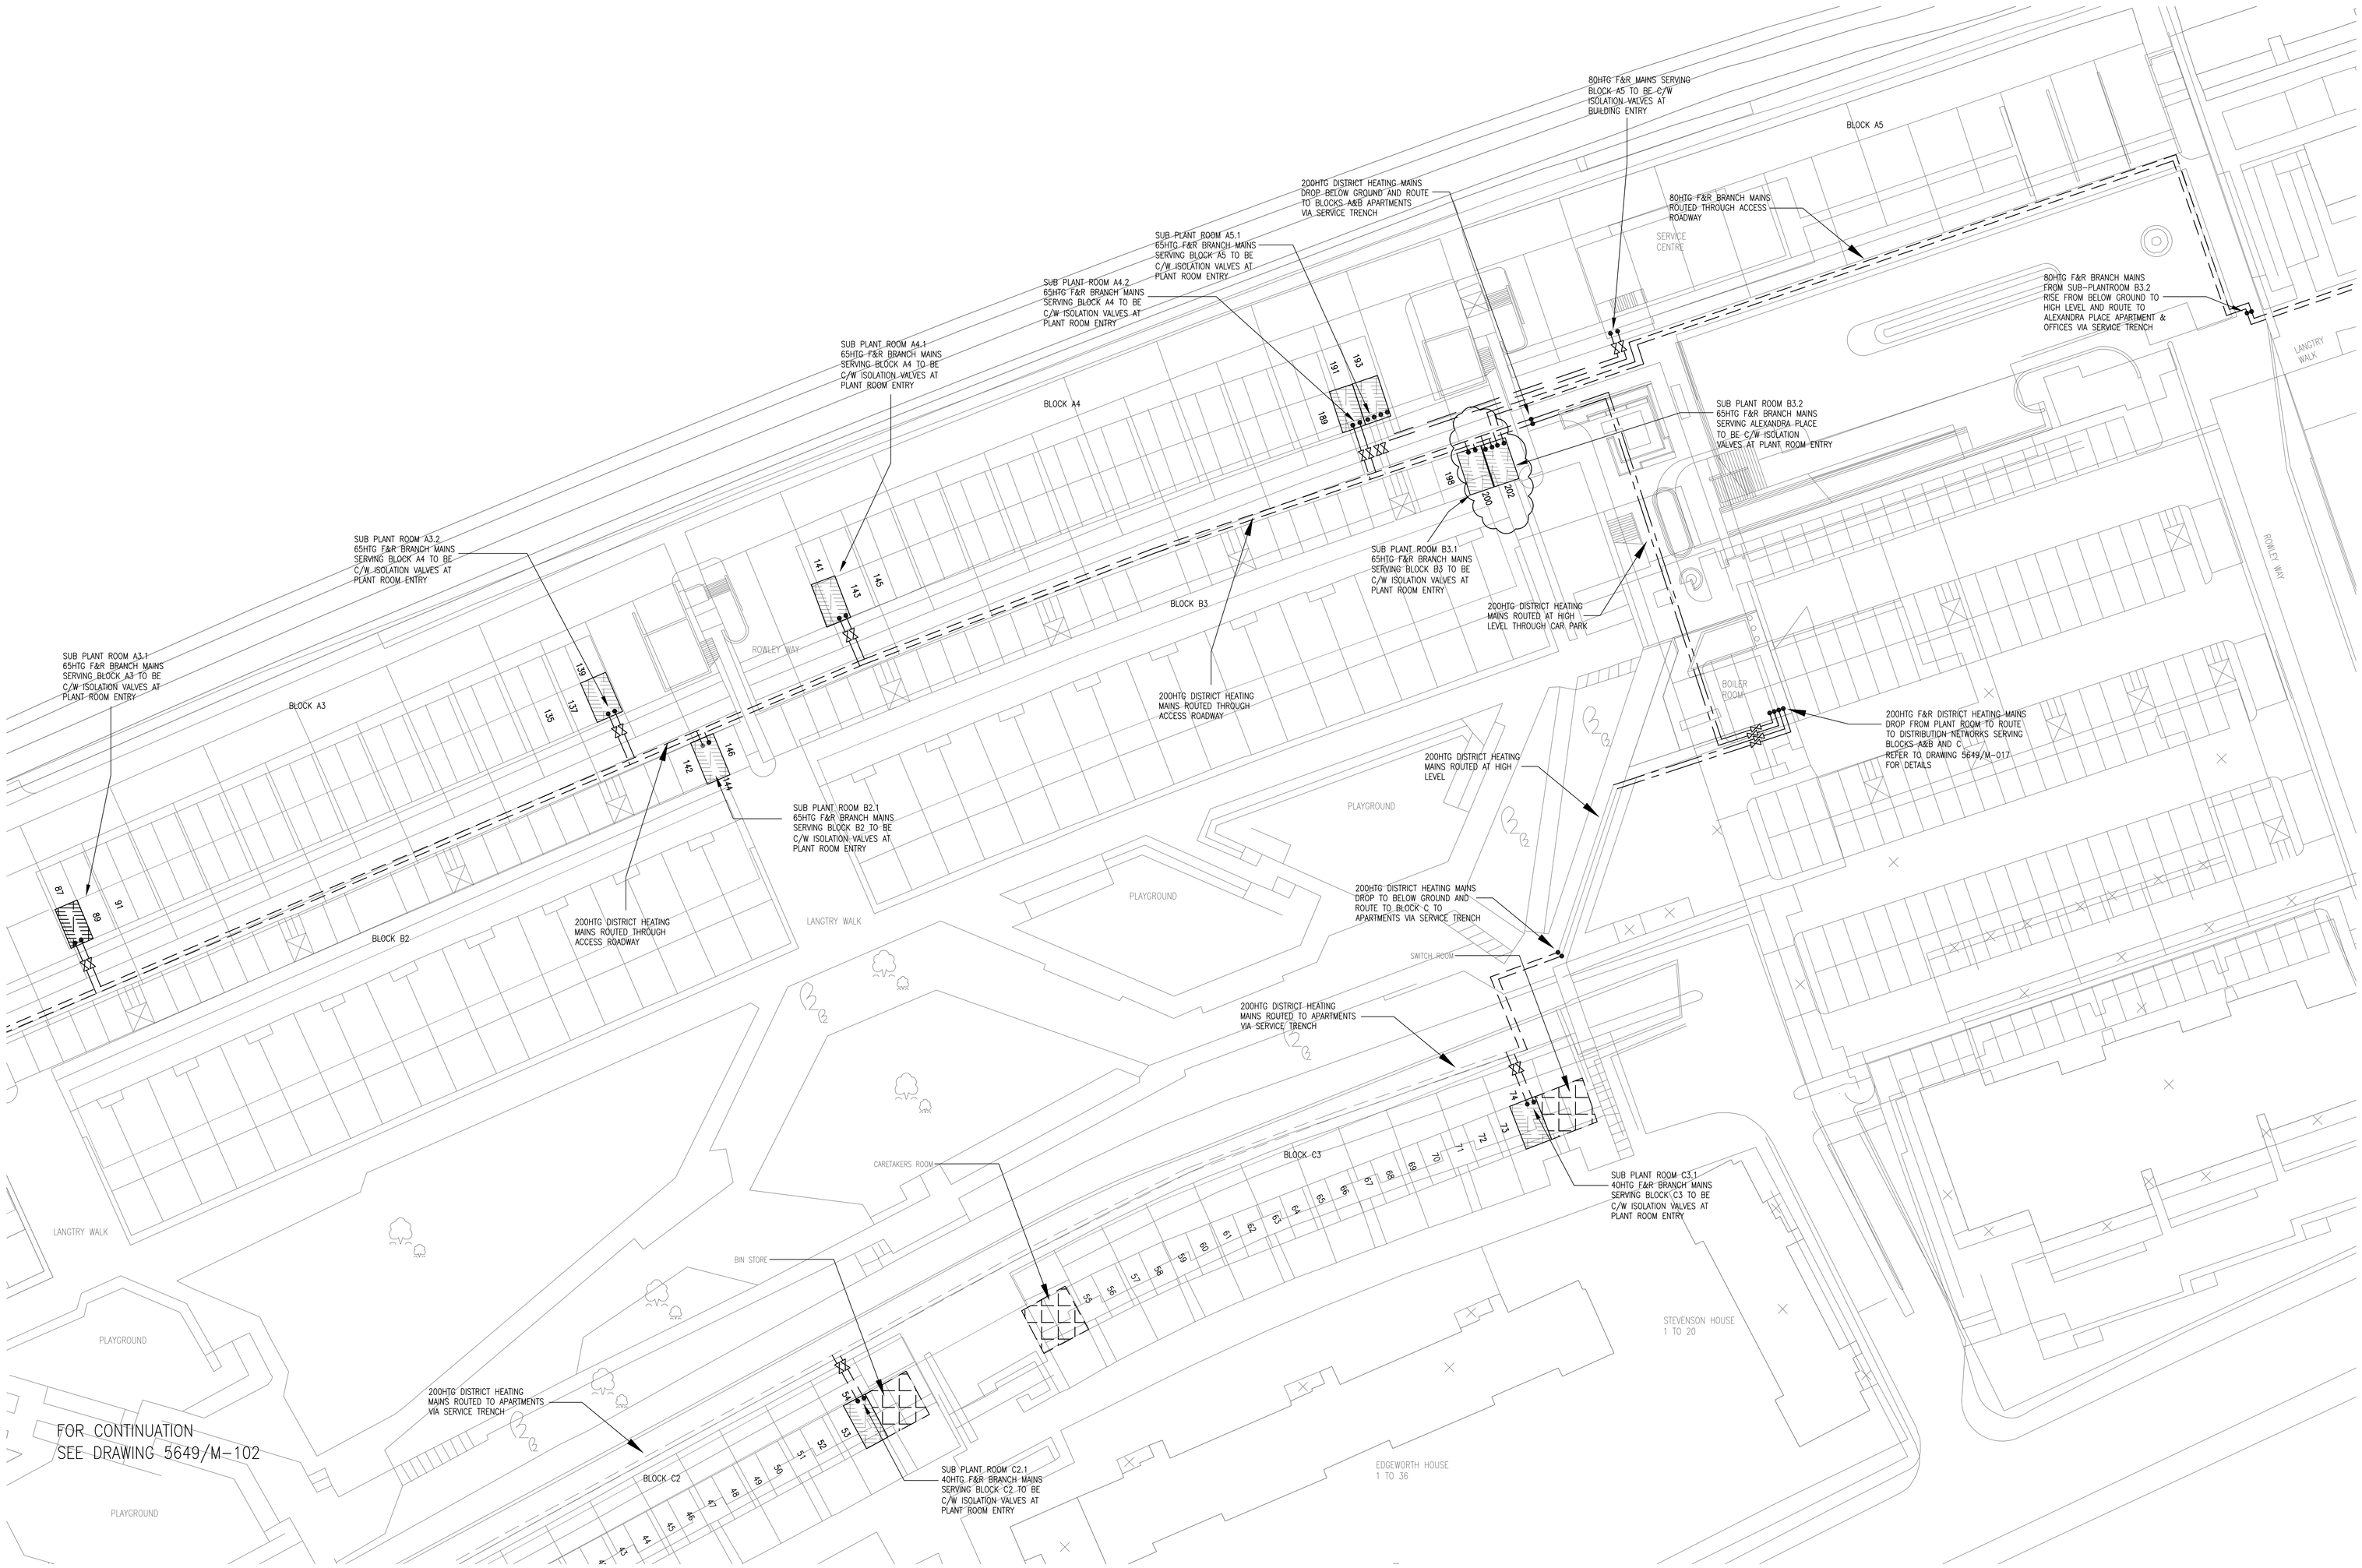

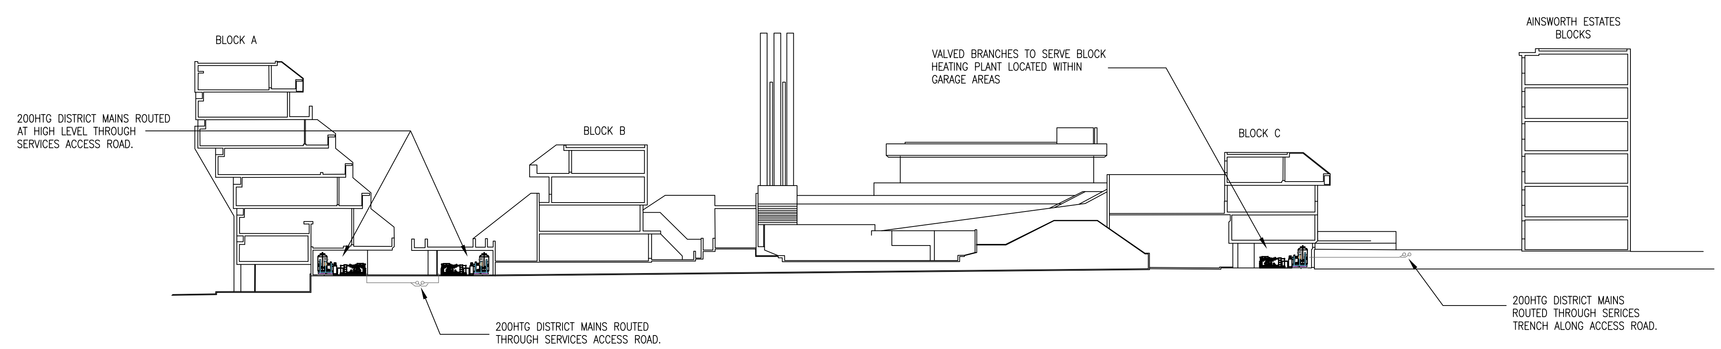

CROSS SECTION THROUGH ESTATE
(Scale 1:250)

REV.	DATE	DESCRIPTION	DR.	CH.
D	30.07.15	TENDER ISSUE.	PB	LA
C	03.07.15	TENDER ISSUE.	GL	LA
B	10.03.15	BLOCK A PLANTROOM RELOCATED	GL	DW
A	07.02.14	GARAGE NUMBERS ADDED	GL	DW
0	12.12.13	FOR INFORMATION	DW	DW

☐ Information ☐ Comment ☐ Construction
☐ Preliminary ☒ Tender ☐ As-Built

SCALE	1:250	AO
DRAWN BY	DATE	CHECKED BY
D Walton	December 2013	T Clough

DTA
Consulting Engineers LLP
Multi Discipline Consultancy
Newport House, Teesdale South,
Thornaby Place, Stockton on Tees, TS17 6SE
Tel No. 01642 634 866 Fax No. 01642 634 877
Email stockton@dtagroup.co.uk Web www.dtagroup.co.uk
TYNE & WEAR TEESSIDE
FS 533709

© This document is the copyright of DTA Consulting Engineers LLP and must not be copied or used for any purpose whatsoever without the express written permission of DTA Consulting Engineers LLP.

CLIENT
Camden

PROJECT
ALEXANDRA ROAD ESTATE

TITLE
PROPOSED ROUTING OF THE DISTRICT HEATING NETWORK SHEET 3 OF 3

DRAWING No.	5649/M-103	REV.	D