WOOLLACOTT GILMARTIN ARCHITECTS
48(b) Netherhall Gardens London NW3 5RG
wgarchitects@mac.com 0207 431 9983
woollacottgilmartin.com 07891 264 889

0 5 M

West Elevation

Proposed New House
48b Netherhall Gardens

1:50-103

Proposed

REVISED 07.08.2015

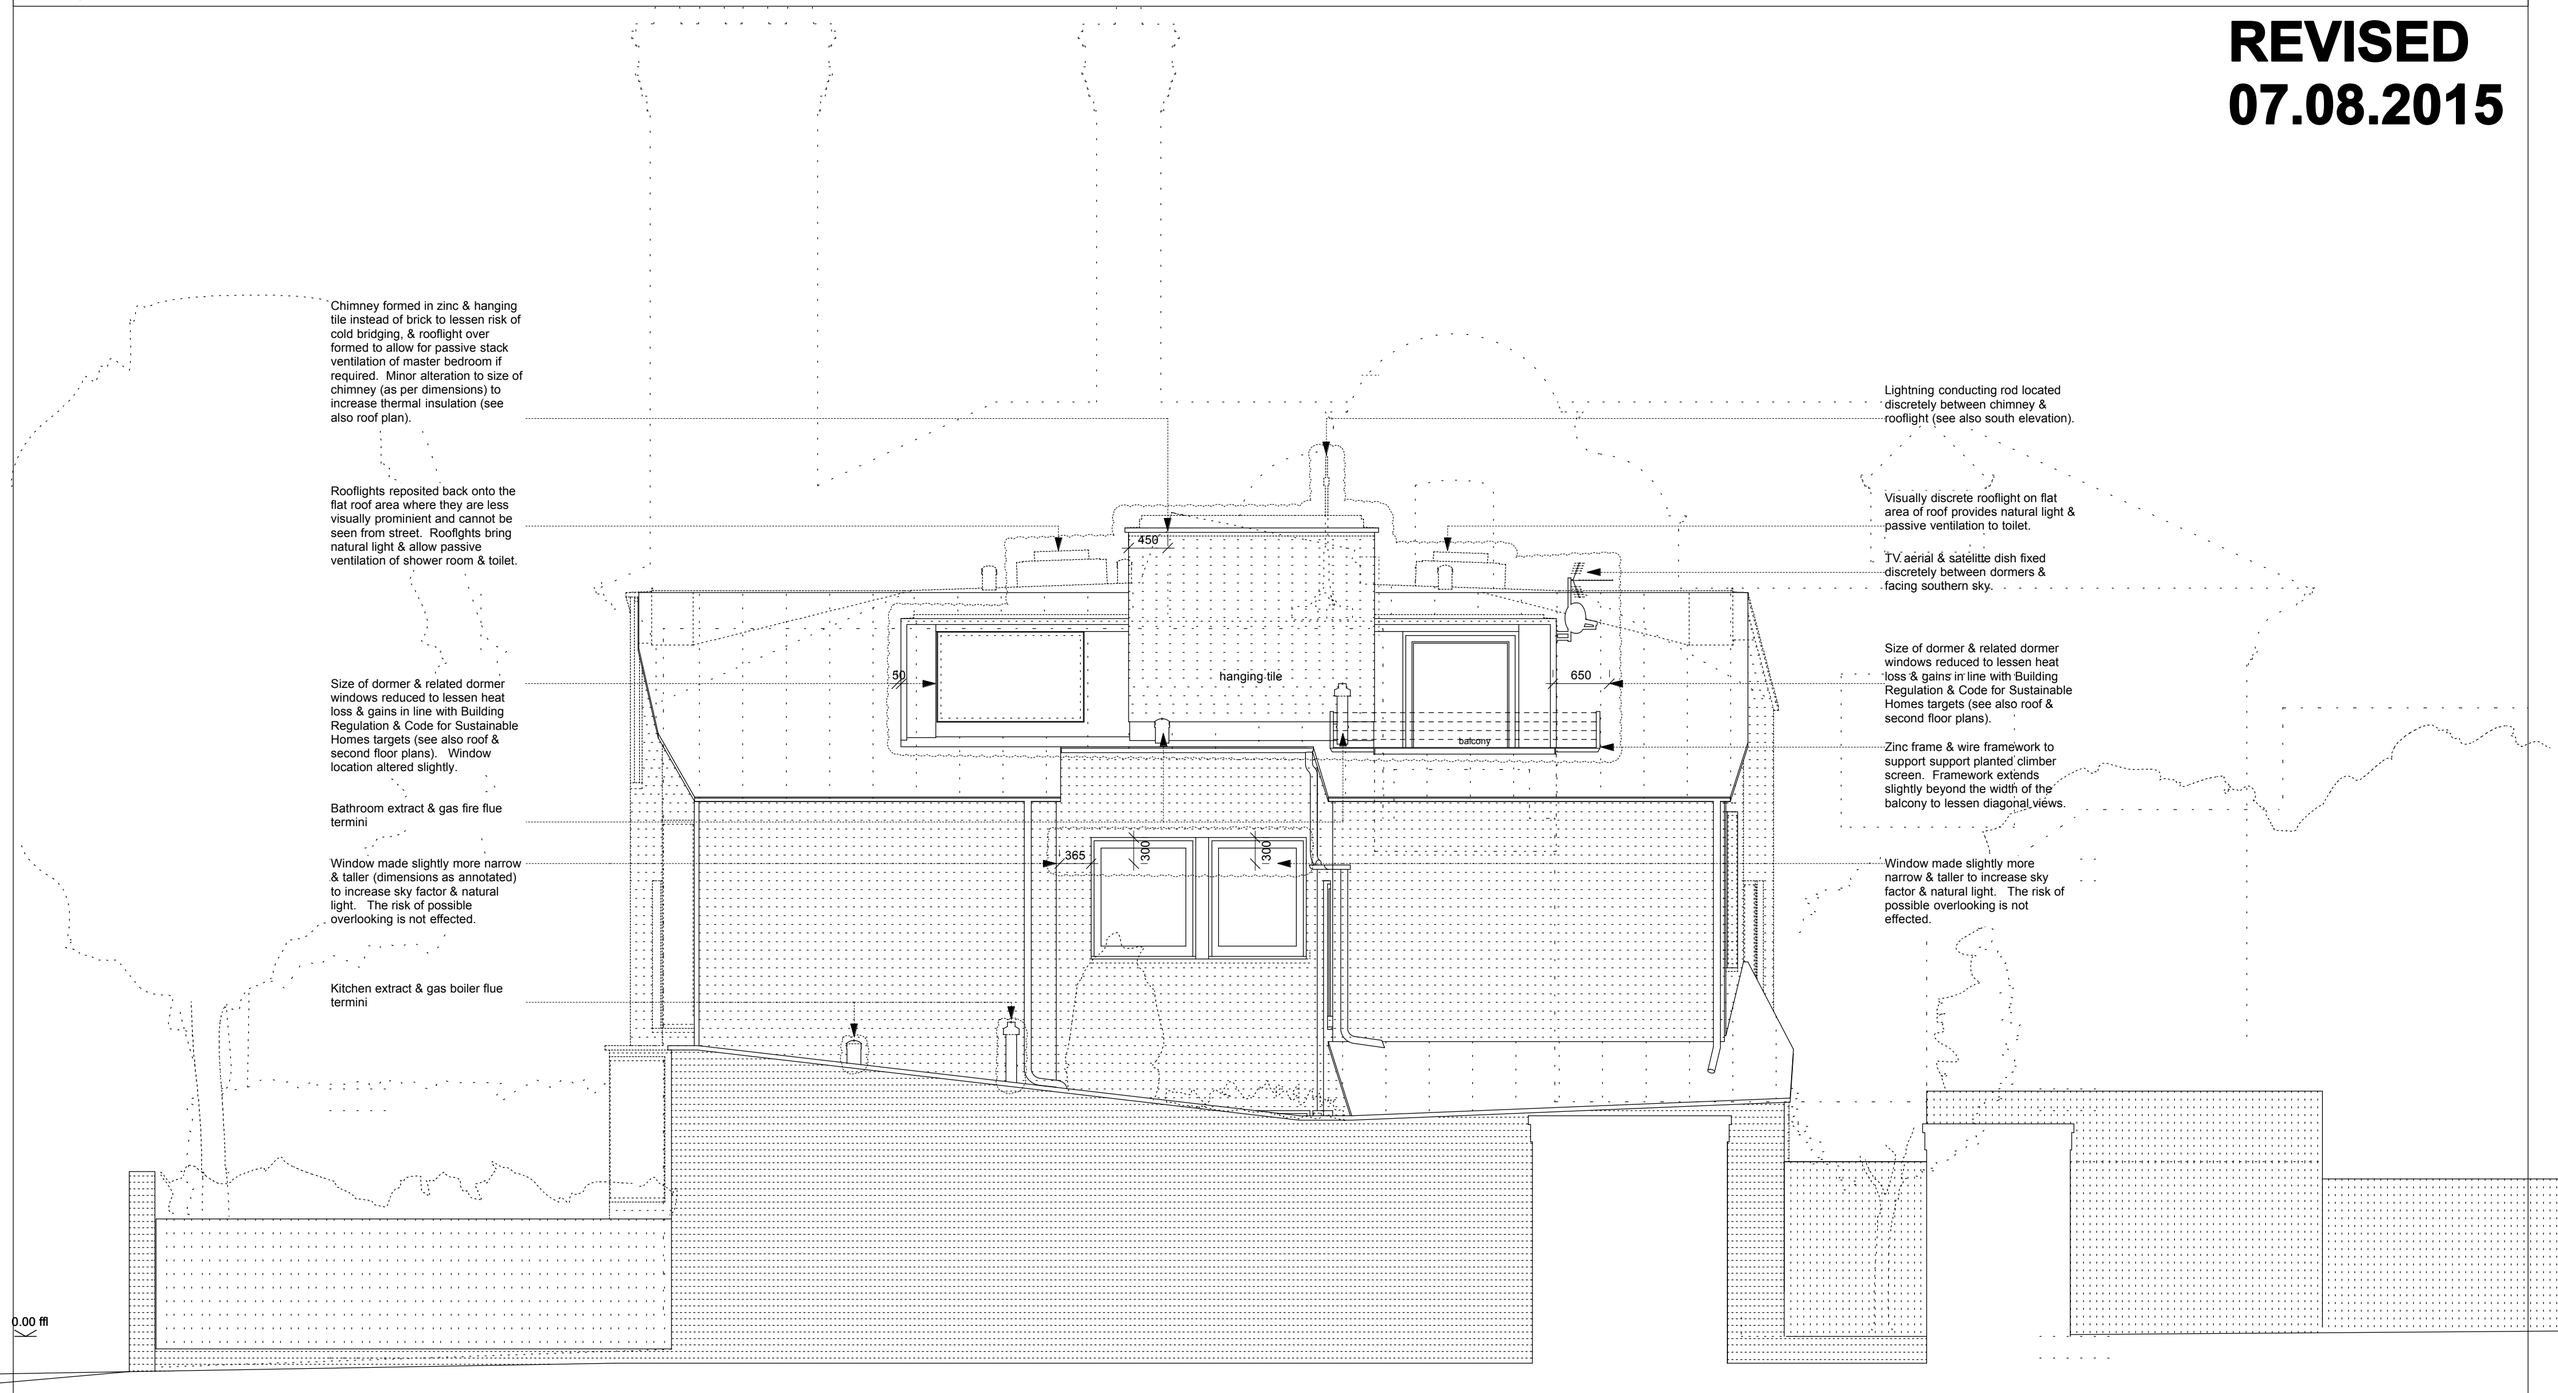

north b

north a

A

J

south

West