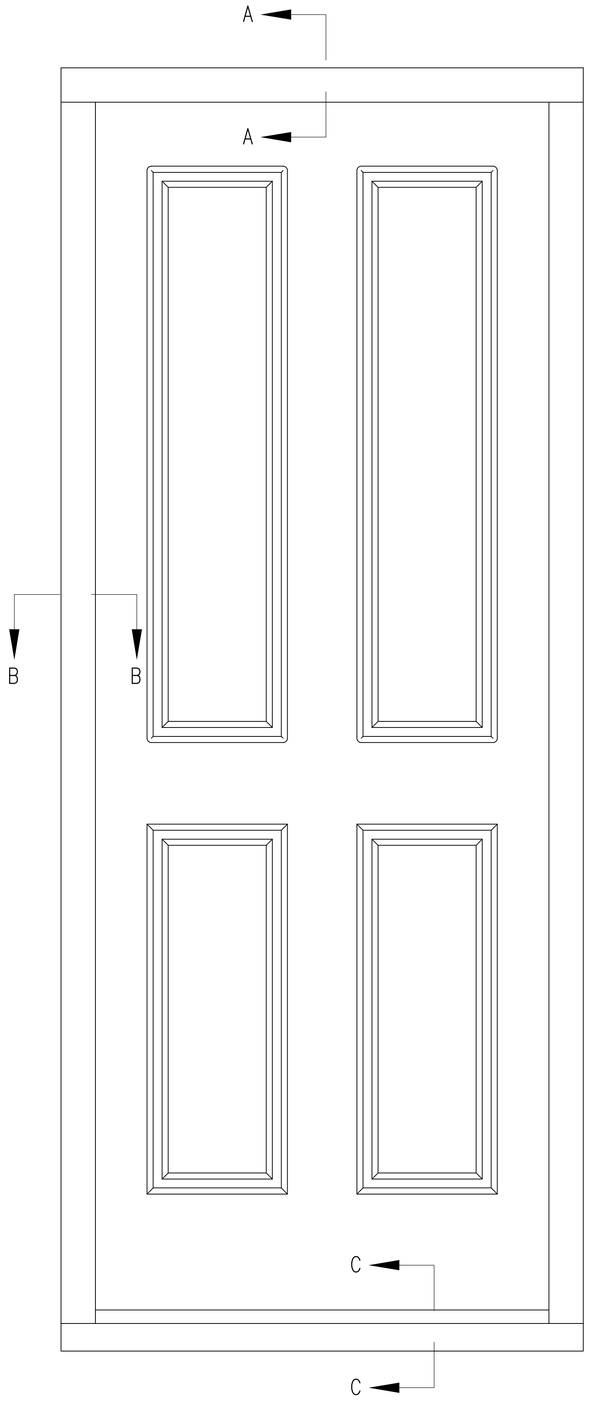

ELEVATION 1:10

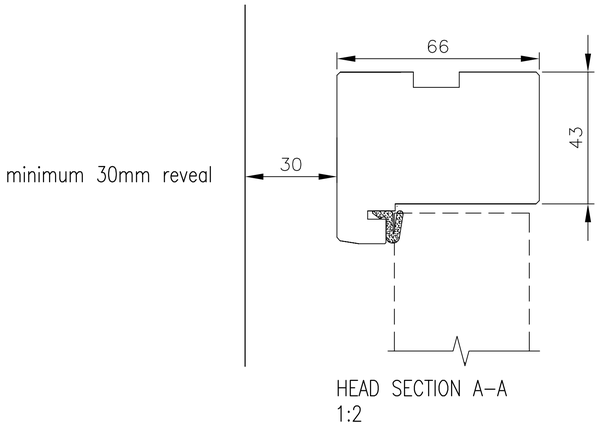

HEAD SECTION A–A
1:2

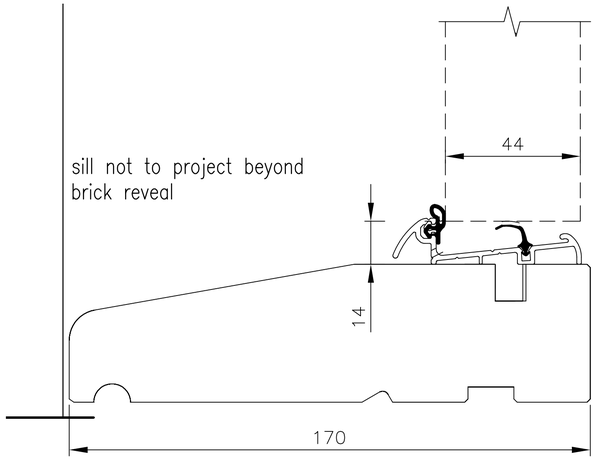

SILL SECTION C–C
1:2

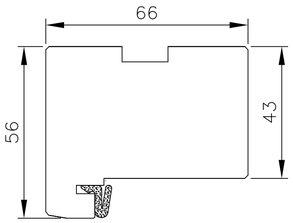

JAMB SECTION B–B
1:2

Nr.	Revision	Date	Ch.
–	–	–	BJD

Title

FRONT DOOR SECTIONS & DETAILS

Project

REFURBISHMENT OF FLAT
112A WEST END LANE
WEST HAMPSTEAD
LONDON NW6 2LS

Client

TRANSPORT FOR LONDON

Scale	Drawing Number	
1:2 & 1:10 @ A3	100/901	
Date: JULY 2015		
Drawn by: BJD	Checked by: –	Revision: –

QUOIN BUILDING CONSULTANTS

Quoin Building Consultants Ltd
The Lansdowne Building
2 Lansdowne Road
Croydon CR9 2ER
Tel: 020 8668 4221