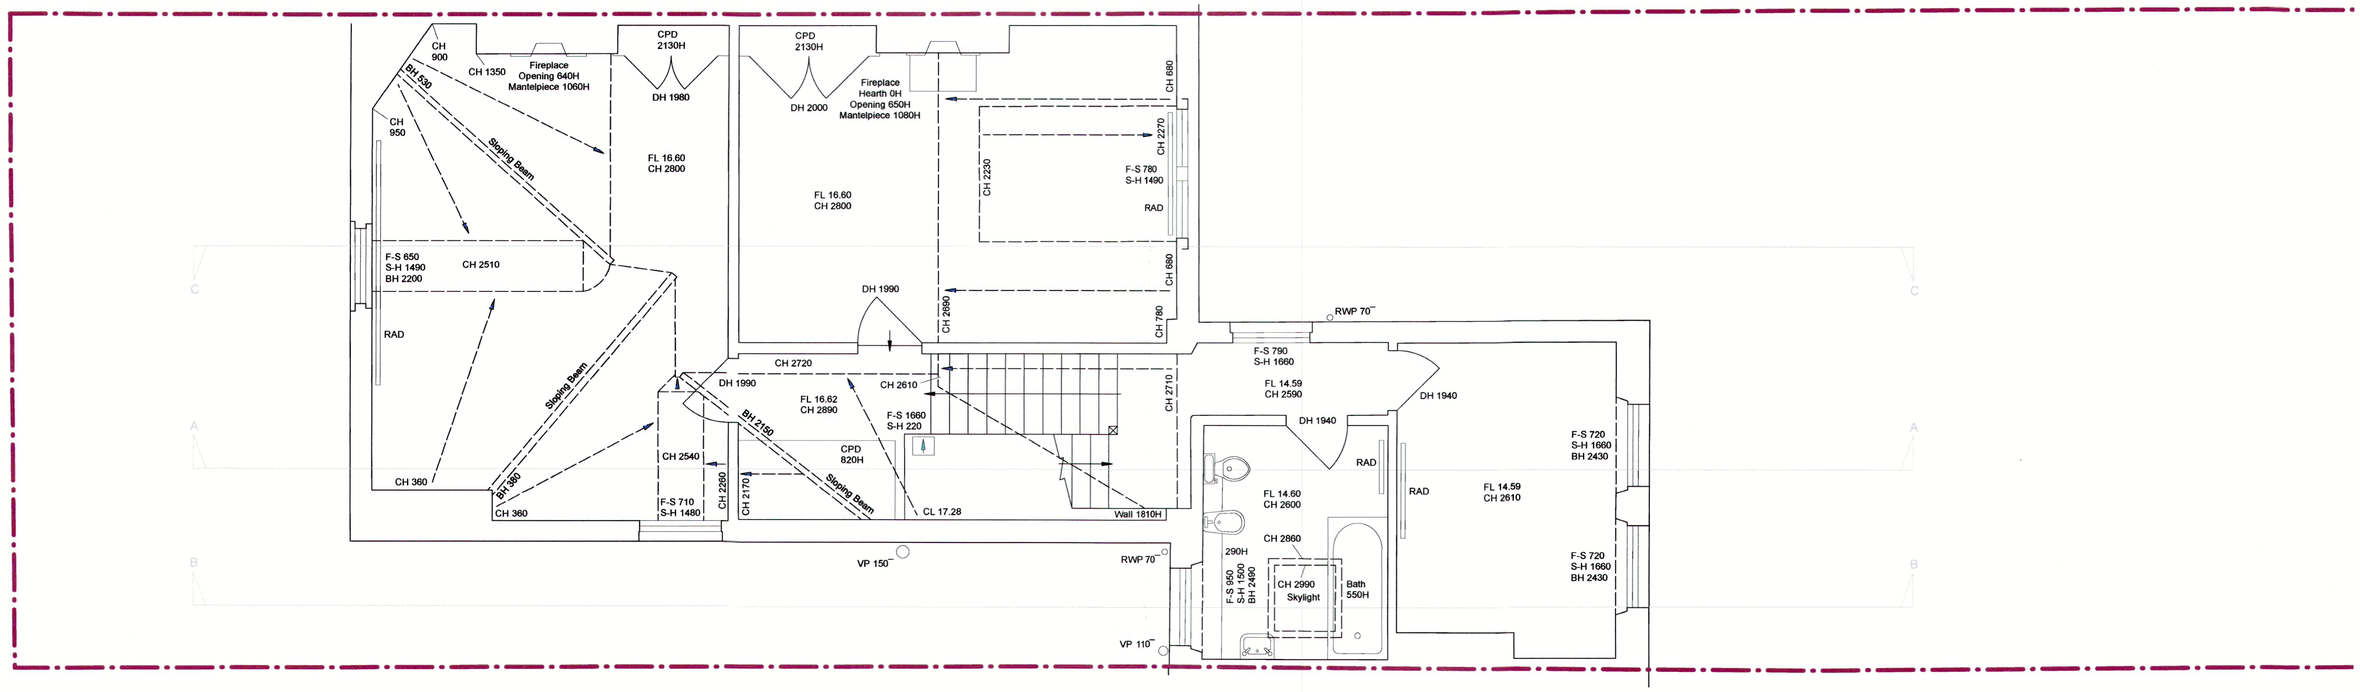

SECOND FLOOR

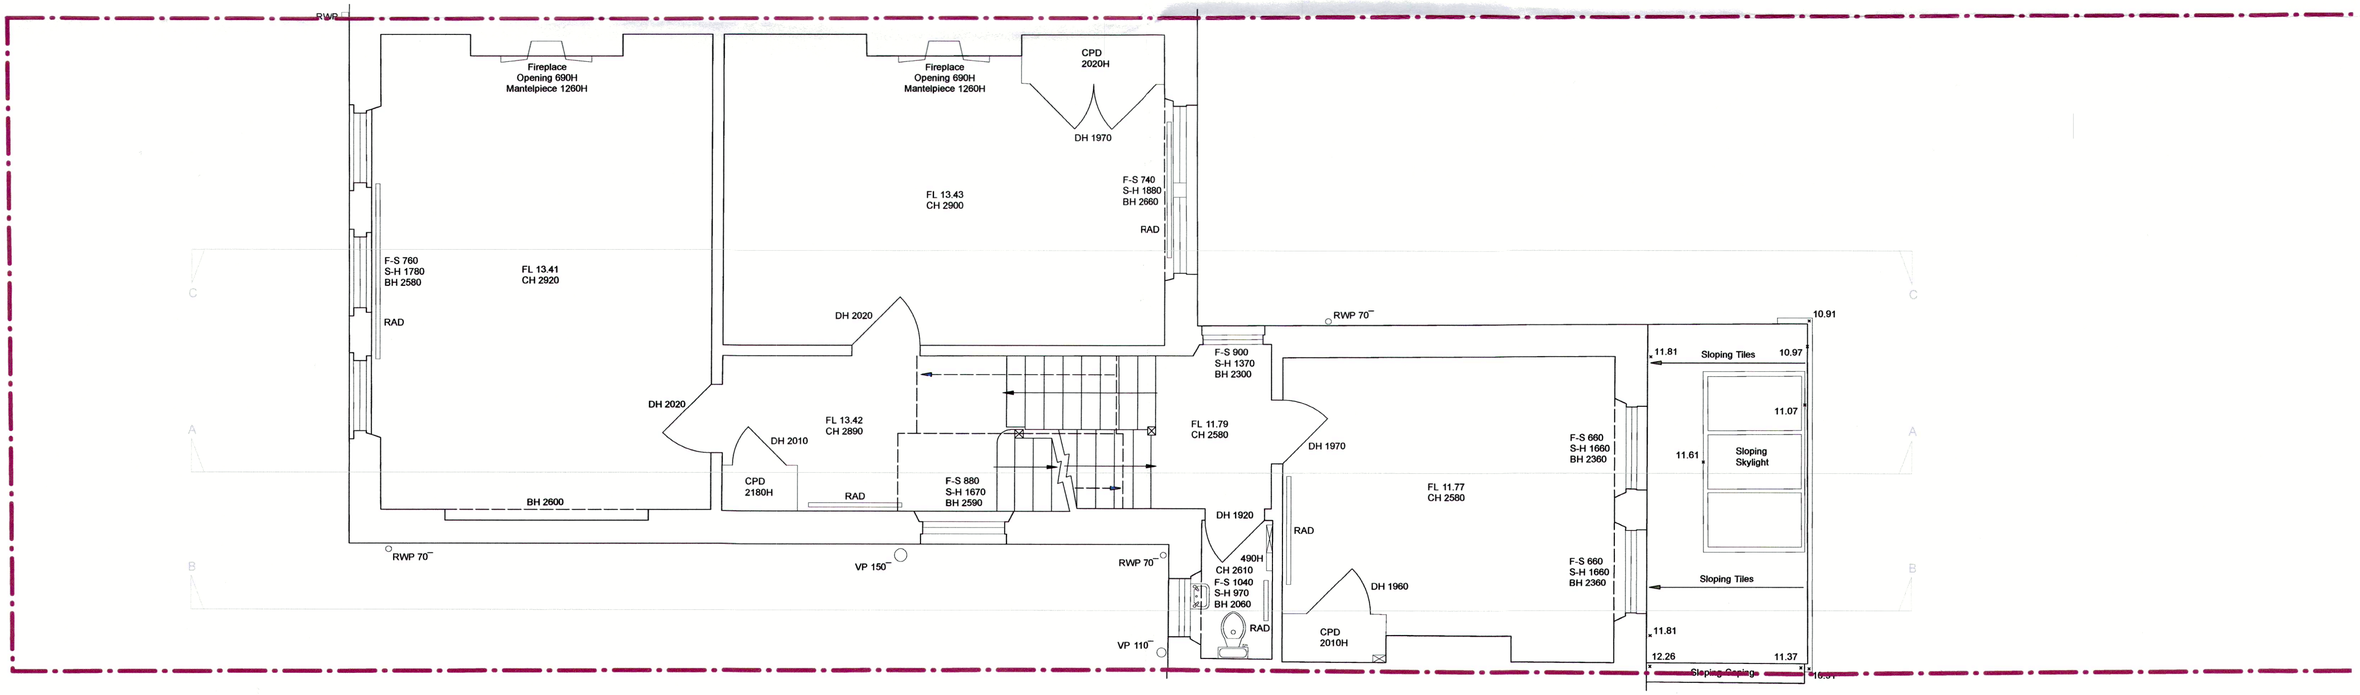

FIRST FLOOR

North 0 0.5 1 1.5 2m

Susan Walker Architects
Chartered Architects
15 Cromwell Road, London SW7 2JB
tel: 020 7584 9020 fax: 020 7584 7039
email: office@susanwalkerarchitects.co.uk
web: www.susanwalkerarchitects.co.uk

client: JESSICA PRYCE-JONES & DAVID SKUKMAN
scale: 1:50@A2
date: AUG 2015
drawing title: EXISTING FIRST + SECOND GA
project: 17 CROFTDOWN ROAD, DARTMOUTH PARK, NW5 1EL
drawing no.: 17CR(EX)011
REVISION NO.