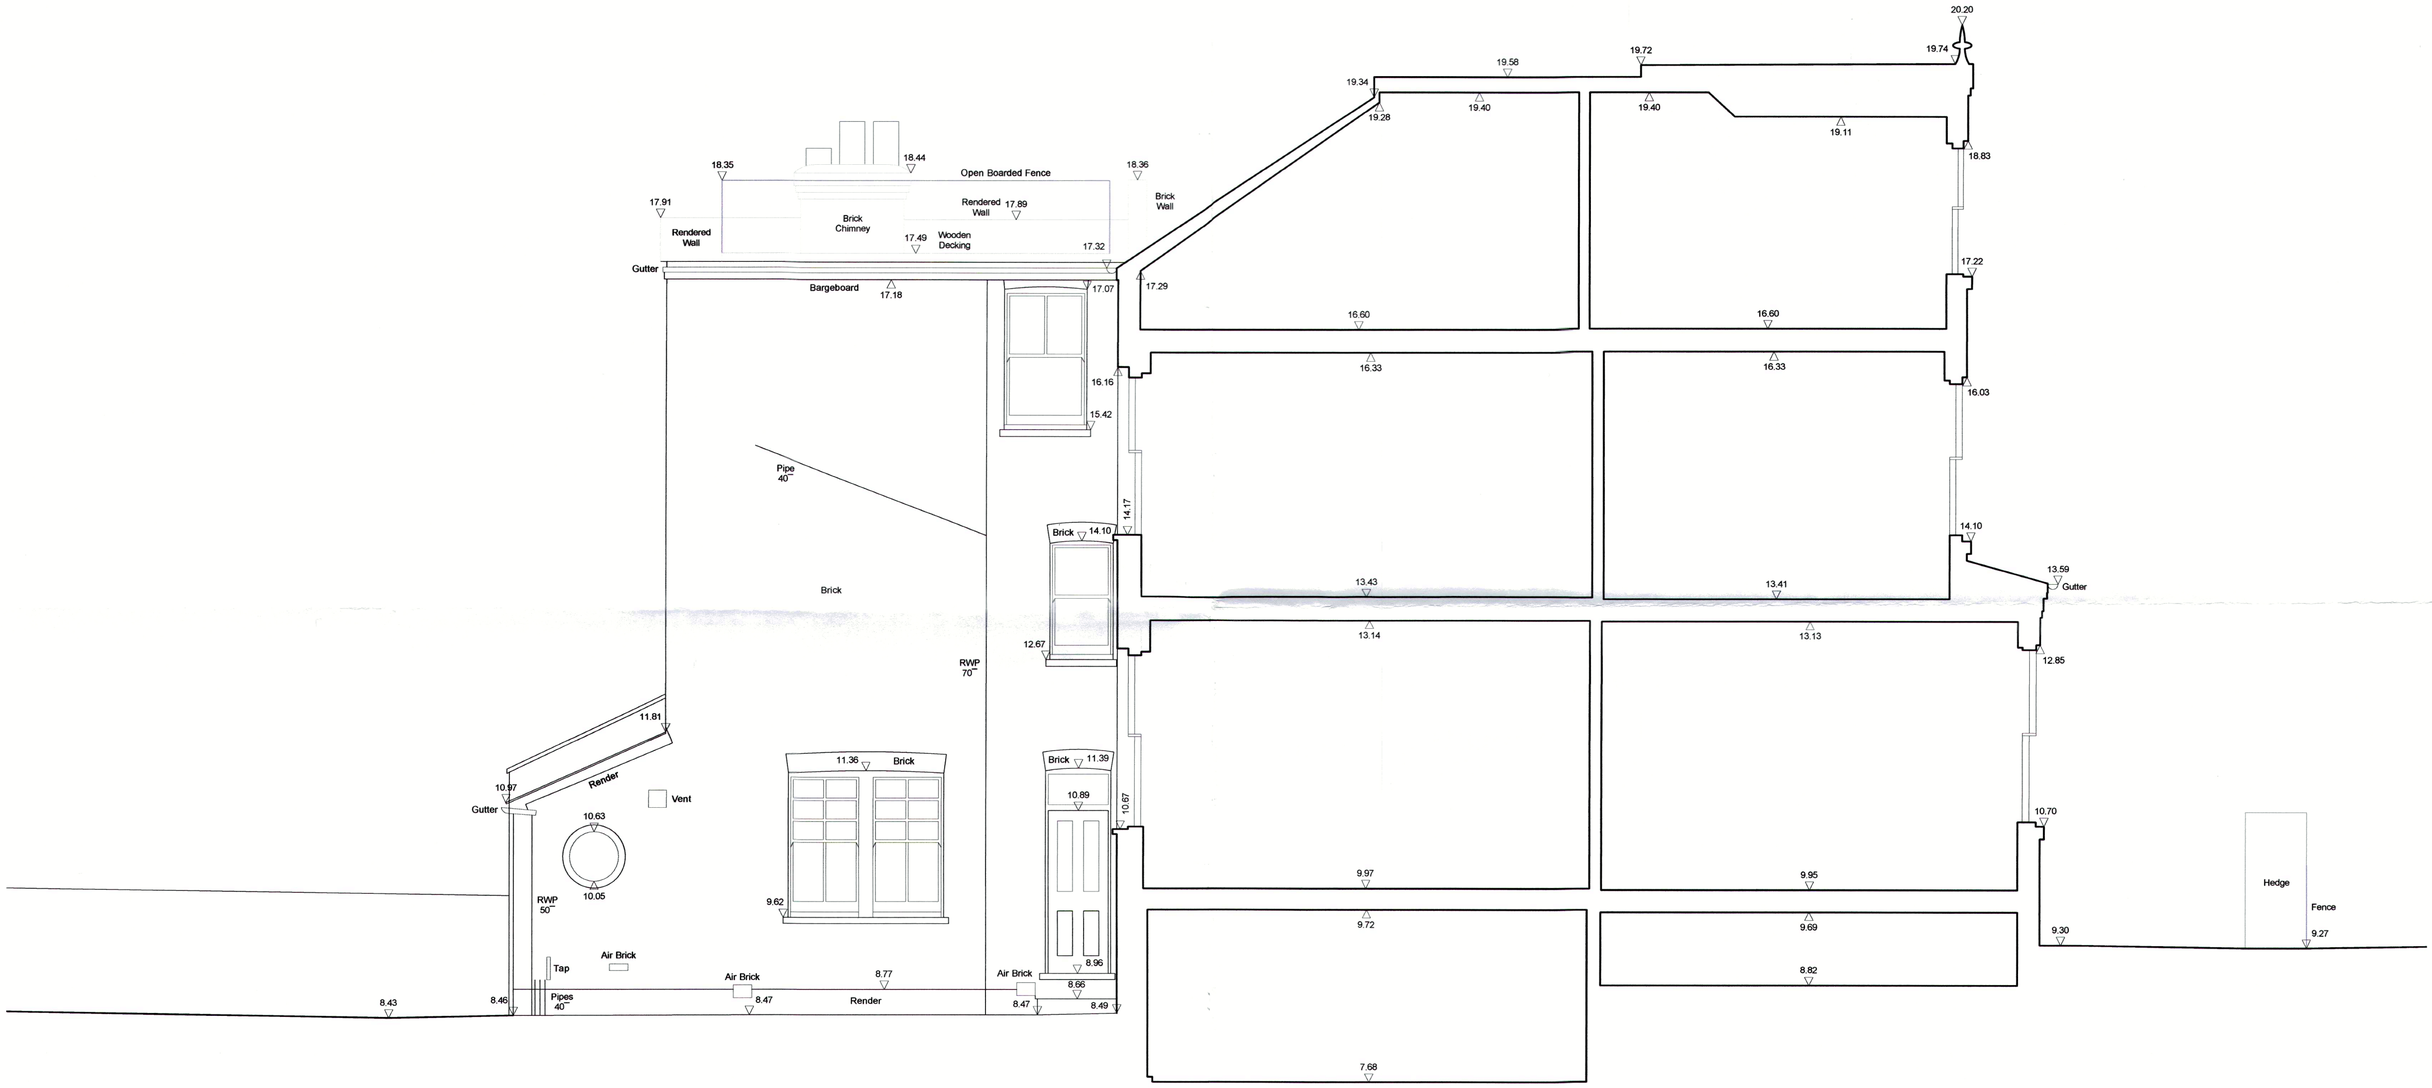

Susan Walker Architects
Chartered Architects

15 Cromwell Road, London SW7 2JB
tel: 020 7584 9020 fax: 020 7584 7039
email: office@susanwalkerarchitects.co.uk
web: www.susanwalkerarchitects.co.uk

client
JESSICA PRYCE-JONES & DAVID SKUKMAN

scale
1:50@A2

date
AUG 2015

drawing title
EXISTING SECTION CC

project
17 CROFTDOWN ROAD, DARTMOUTH PARK, NW5 1EL

drawing no.
17CR(EX)027

REVISION NO.