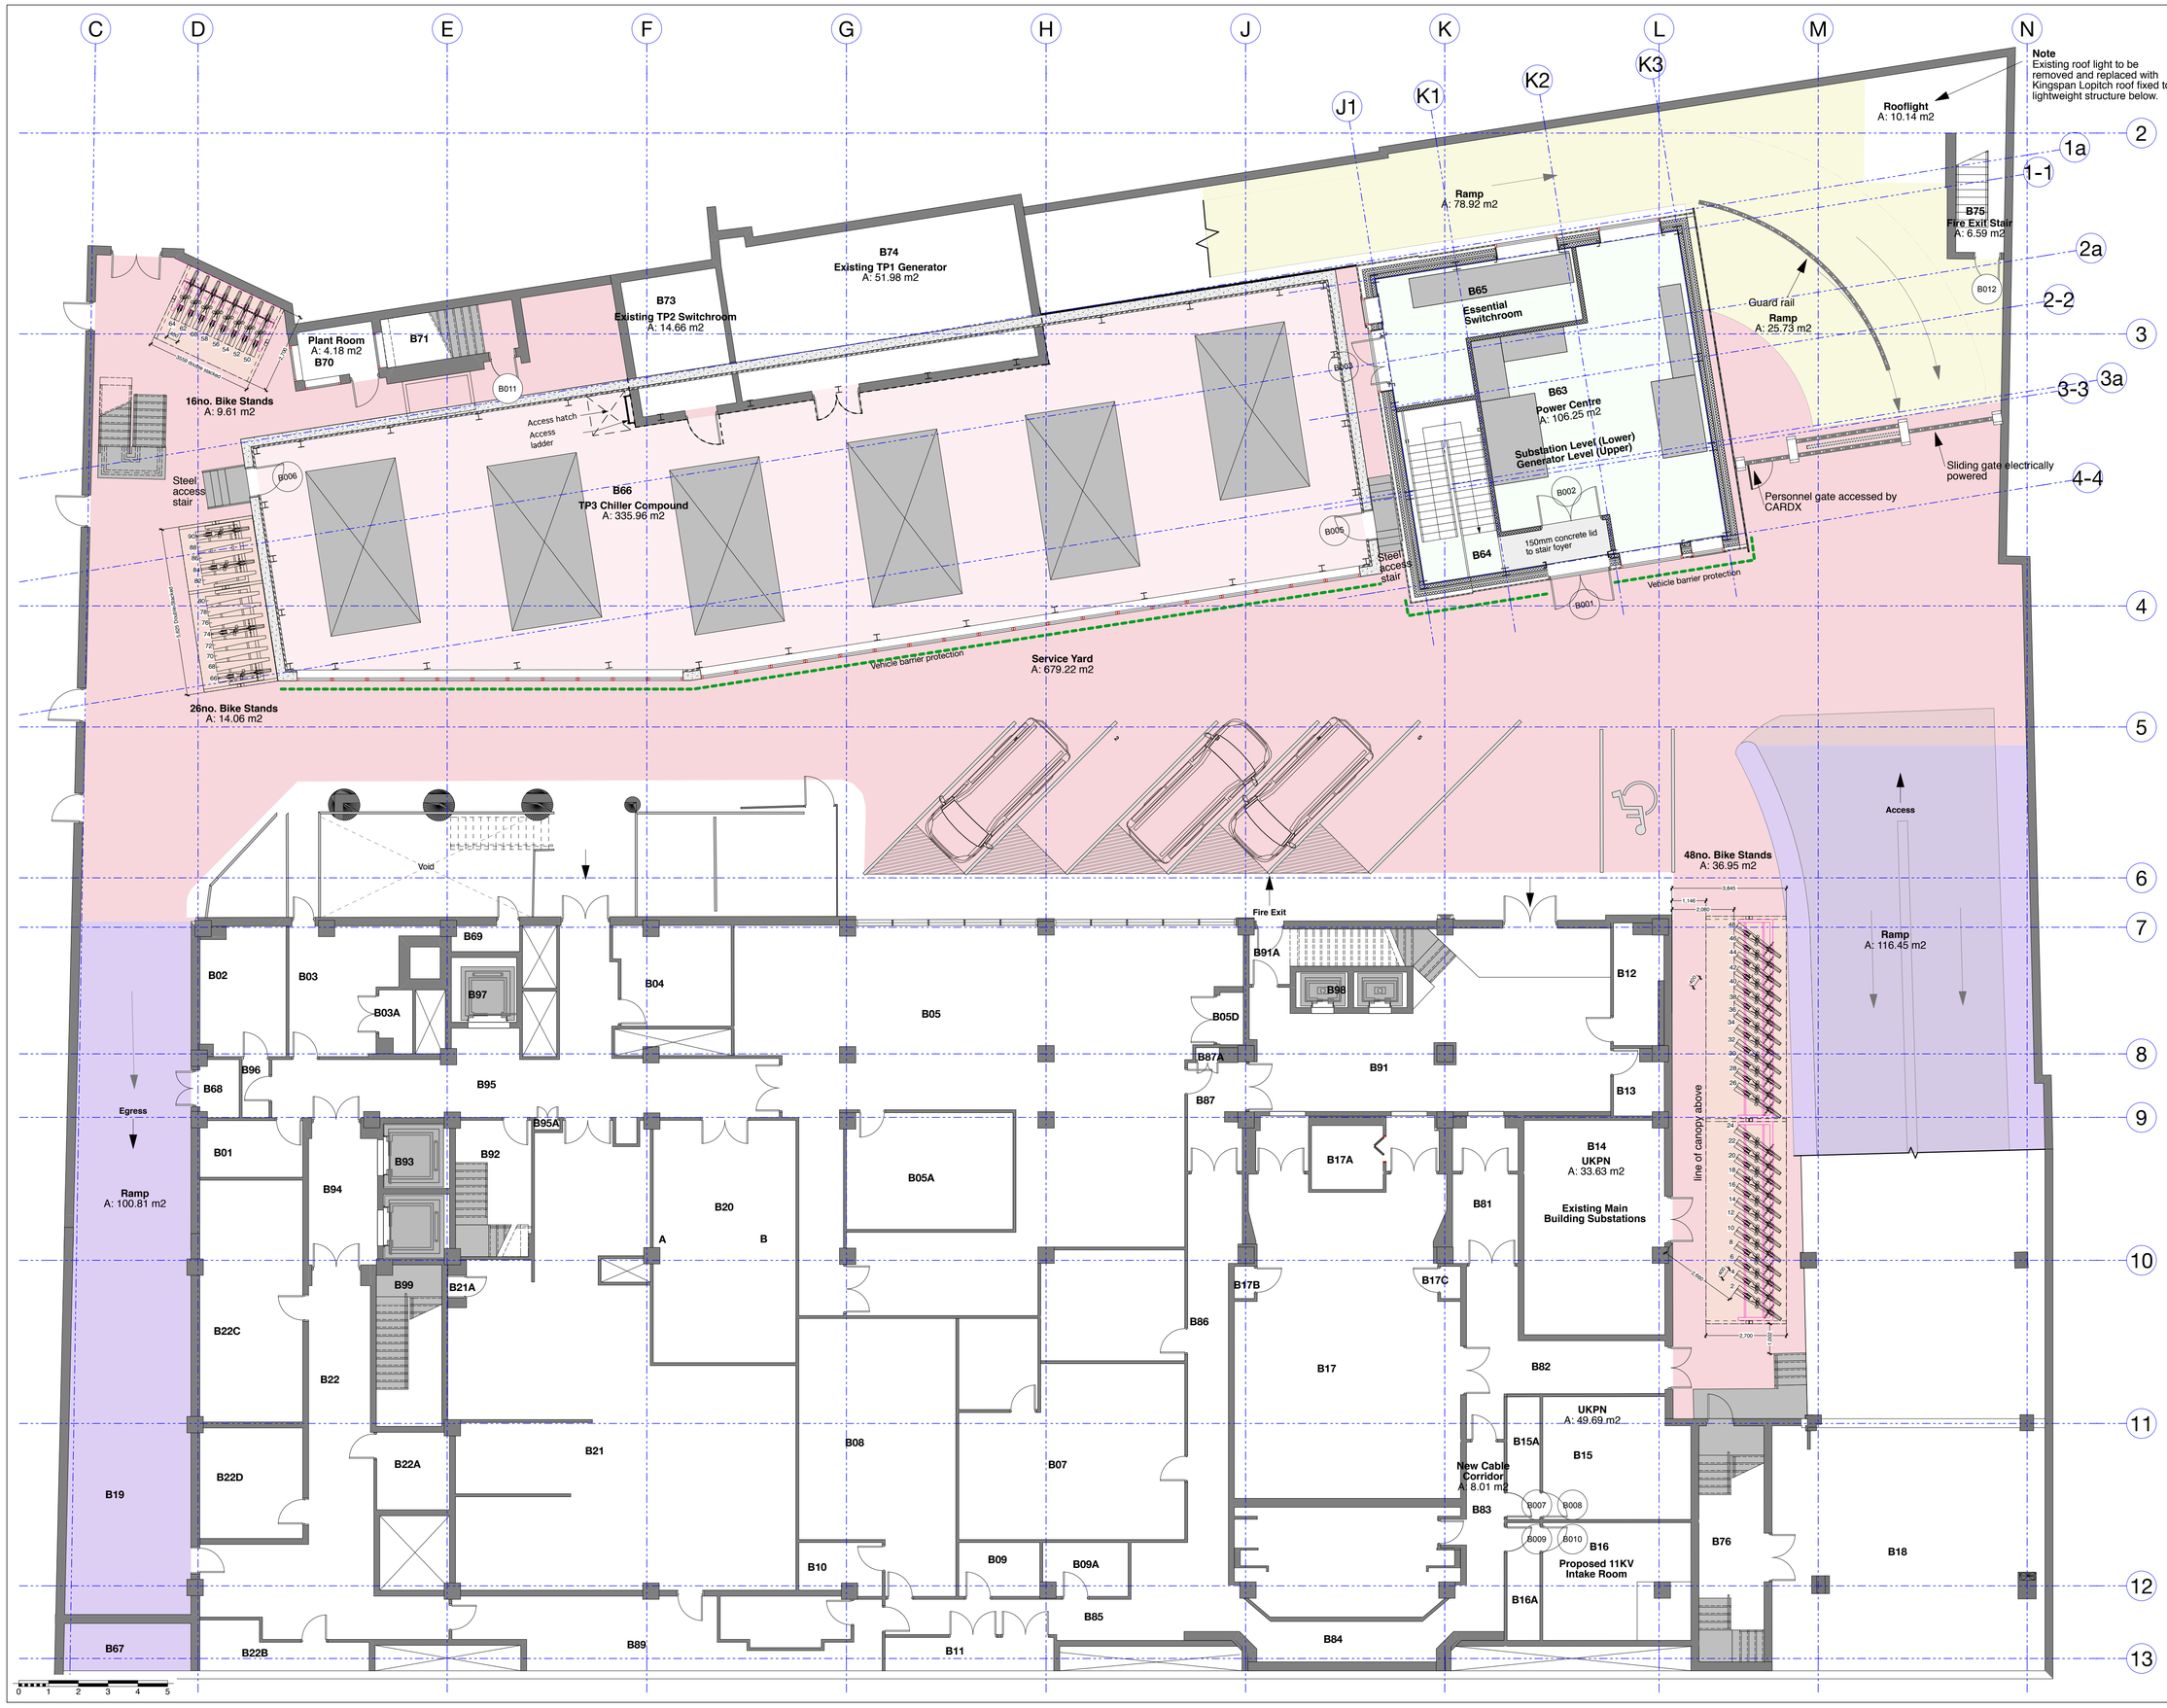

NBS REFERENCING
Rooflight replacement 20-50-55/150
Cycle racks 35-35-30/160
Sliding gate 25-70-05/115
Vehicle barrier 35-35-30/160

Rev	Description	Date
C	**Cycle provision amended.**	06.08.15 JG
B	**TENDER ISSUE**	23.04.15 JP
A	Bike Stands moved to allow space around Disabled parking. Stairs added to access Chiller Units from both entrances.	23.02.15 JP

UCL

Job Title

Interim Data Centre
1-19 Torrington Place

Drawing Title

General Arrangement
Basement

bmj architects

Boswell Mitchell & Johnston
The Hub, 70 Pacific Quay
Glasgow
G51 1DZ

T: 0141 271 3200
E: glasgow@bmjarchitects.co.uk
www.bmjarchitects.co.uk

Glasgow/London/Aberdeen

Scale @ A1 1:100

Drawn by KM Approved by JG Date 17.11.14

Job No. 3111 Drawing No. AL(00)02 Revision C

© Boswell Mitchell & Johnston Ltd.