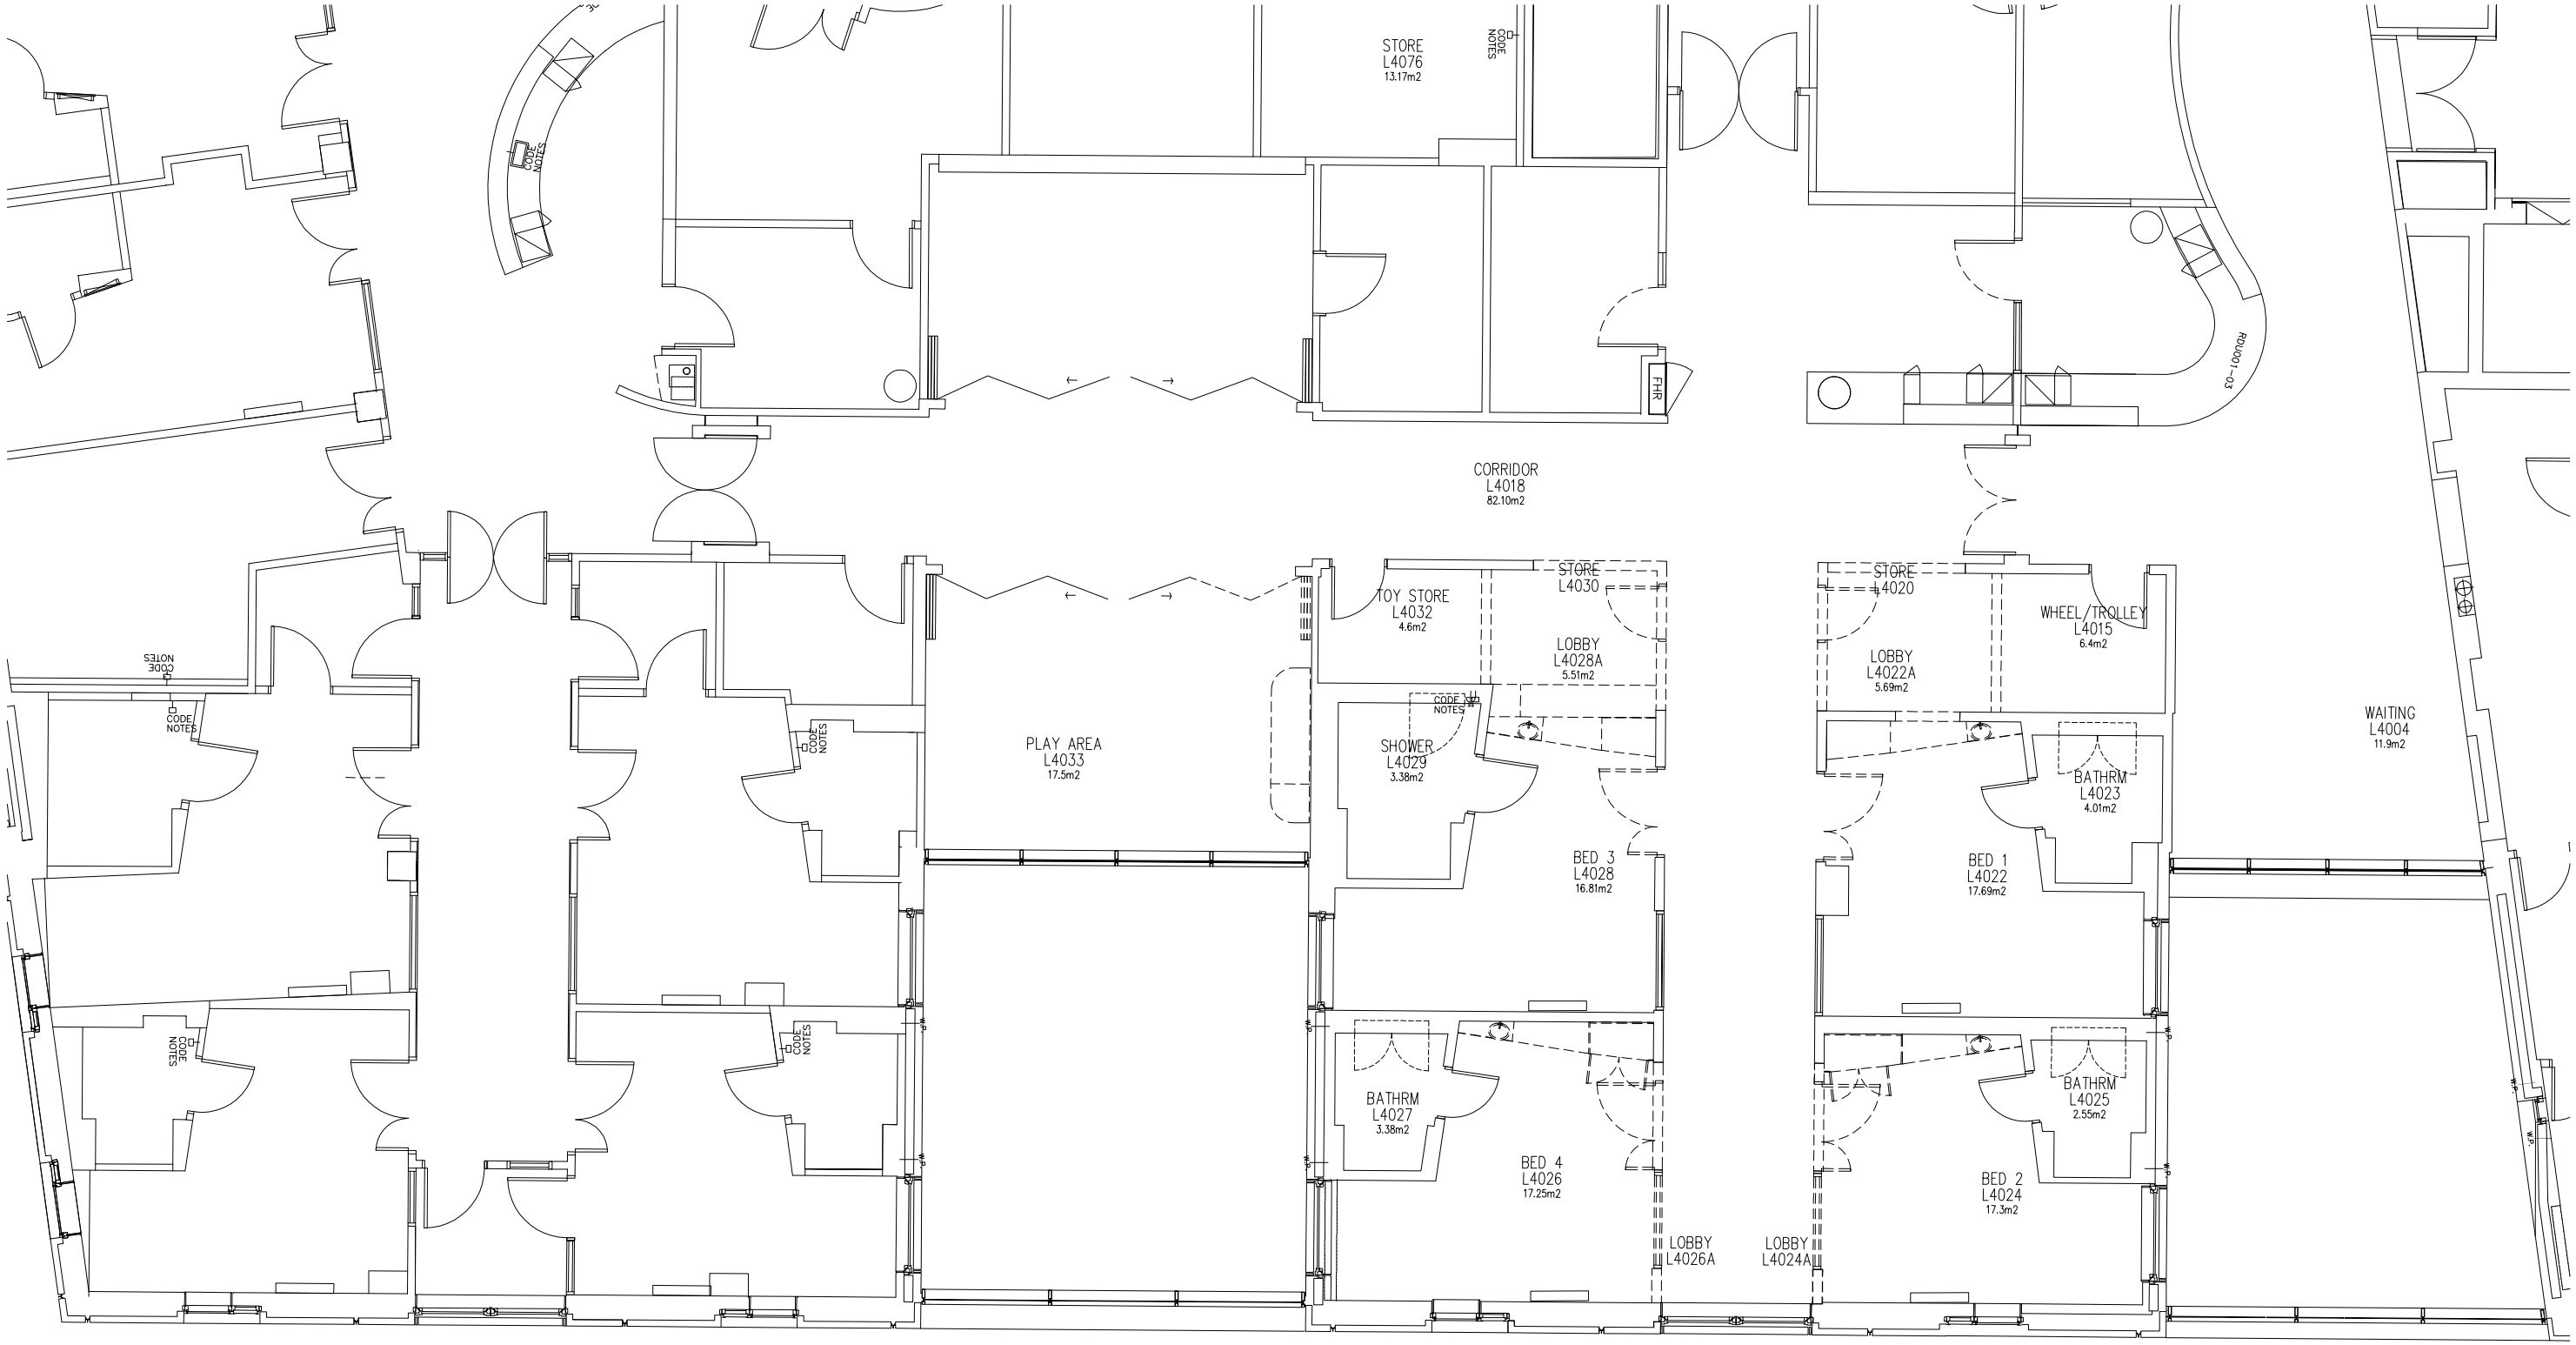

consultants

notes

Do not scale this drawing
All dimensions to be checked by the Contractor before construction proceeds
This drawing is the copyright of Watkins Gray International LLP and shall not be in any way used or reproduced without their prior written consent

rev	date	by	app.	description
rev 00	31.07.2015	AR	–	work in progress

location

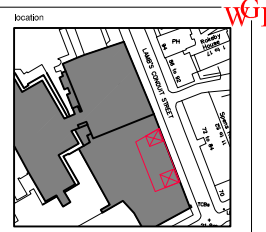

Watkins Gray International LLP
Colechurch House, 1 London Bridge Walk, LONDON, SE1 2SX
tel. 020 7940 8400 fax. 020 7940 8444 mail@wgi.co.uk

Architects

Project Title
GOSH IPP

Drawing Title
EXISTING 4 FLOOR PLAN

Drawn	Checked by	Scale
AR	–	1:100@A3
Level	Plan	Date
		31:07:2015
Project No.	Drawing No.	Revision
115002–	05 P009	rev 00

FILENAME: N:\PROJECTS_2015\115002\DrawingSheets\P_Series\115002-05-P009.dwg
DATE PLOTTED: 30.07.2015 04:06 PM BY: * Unknown * FROM: [DRESFORD5A0]