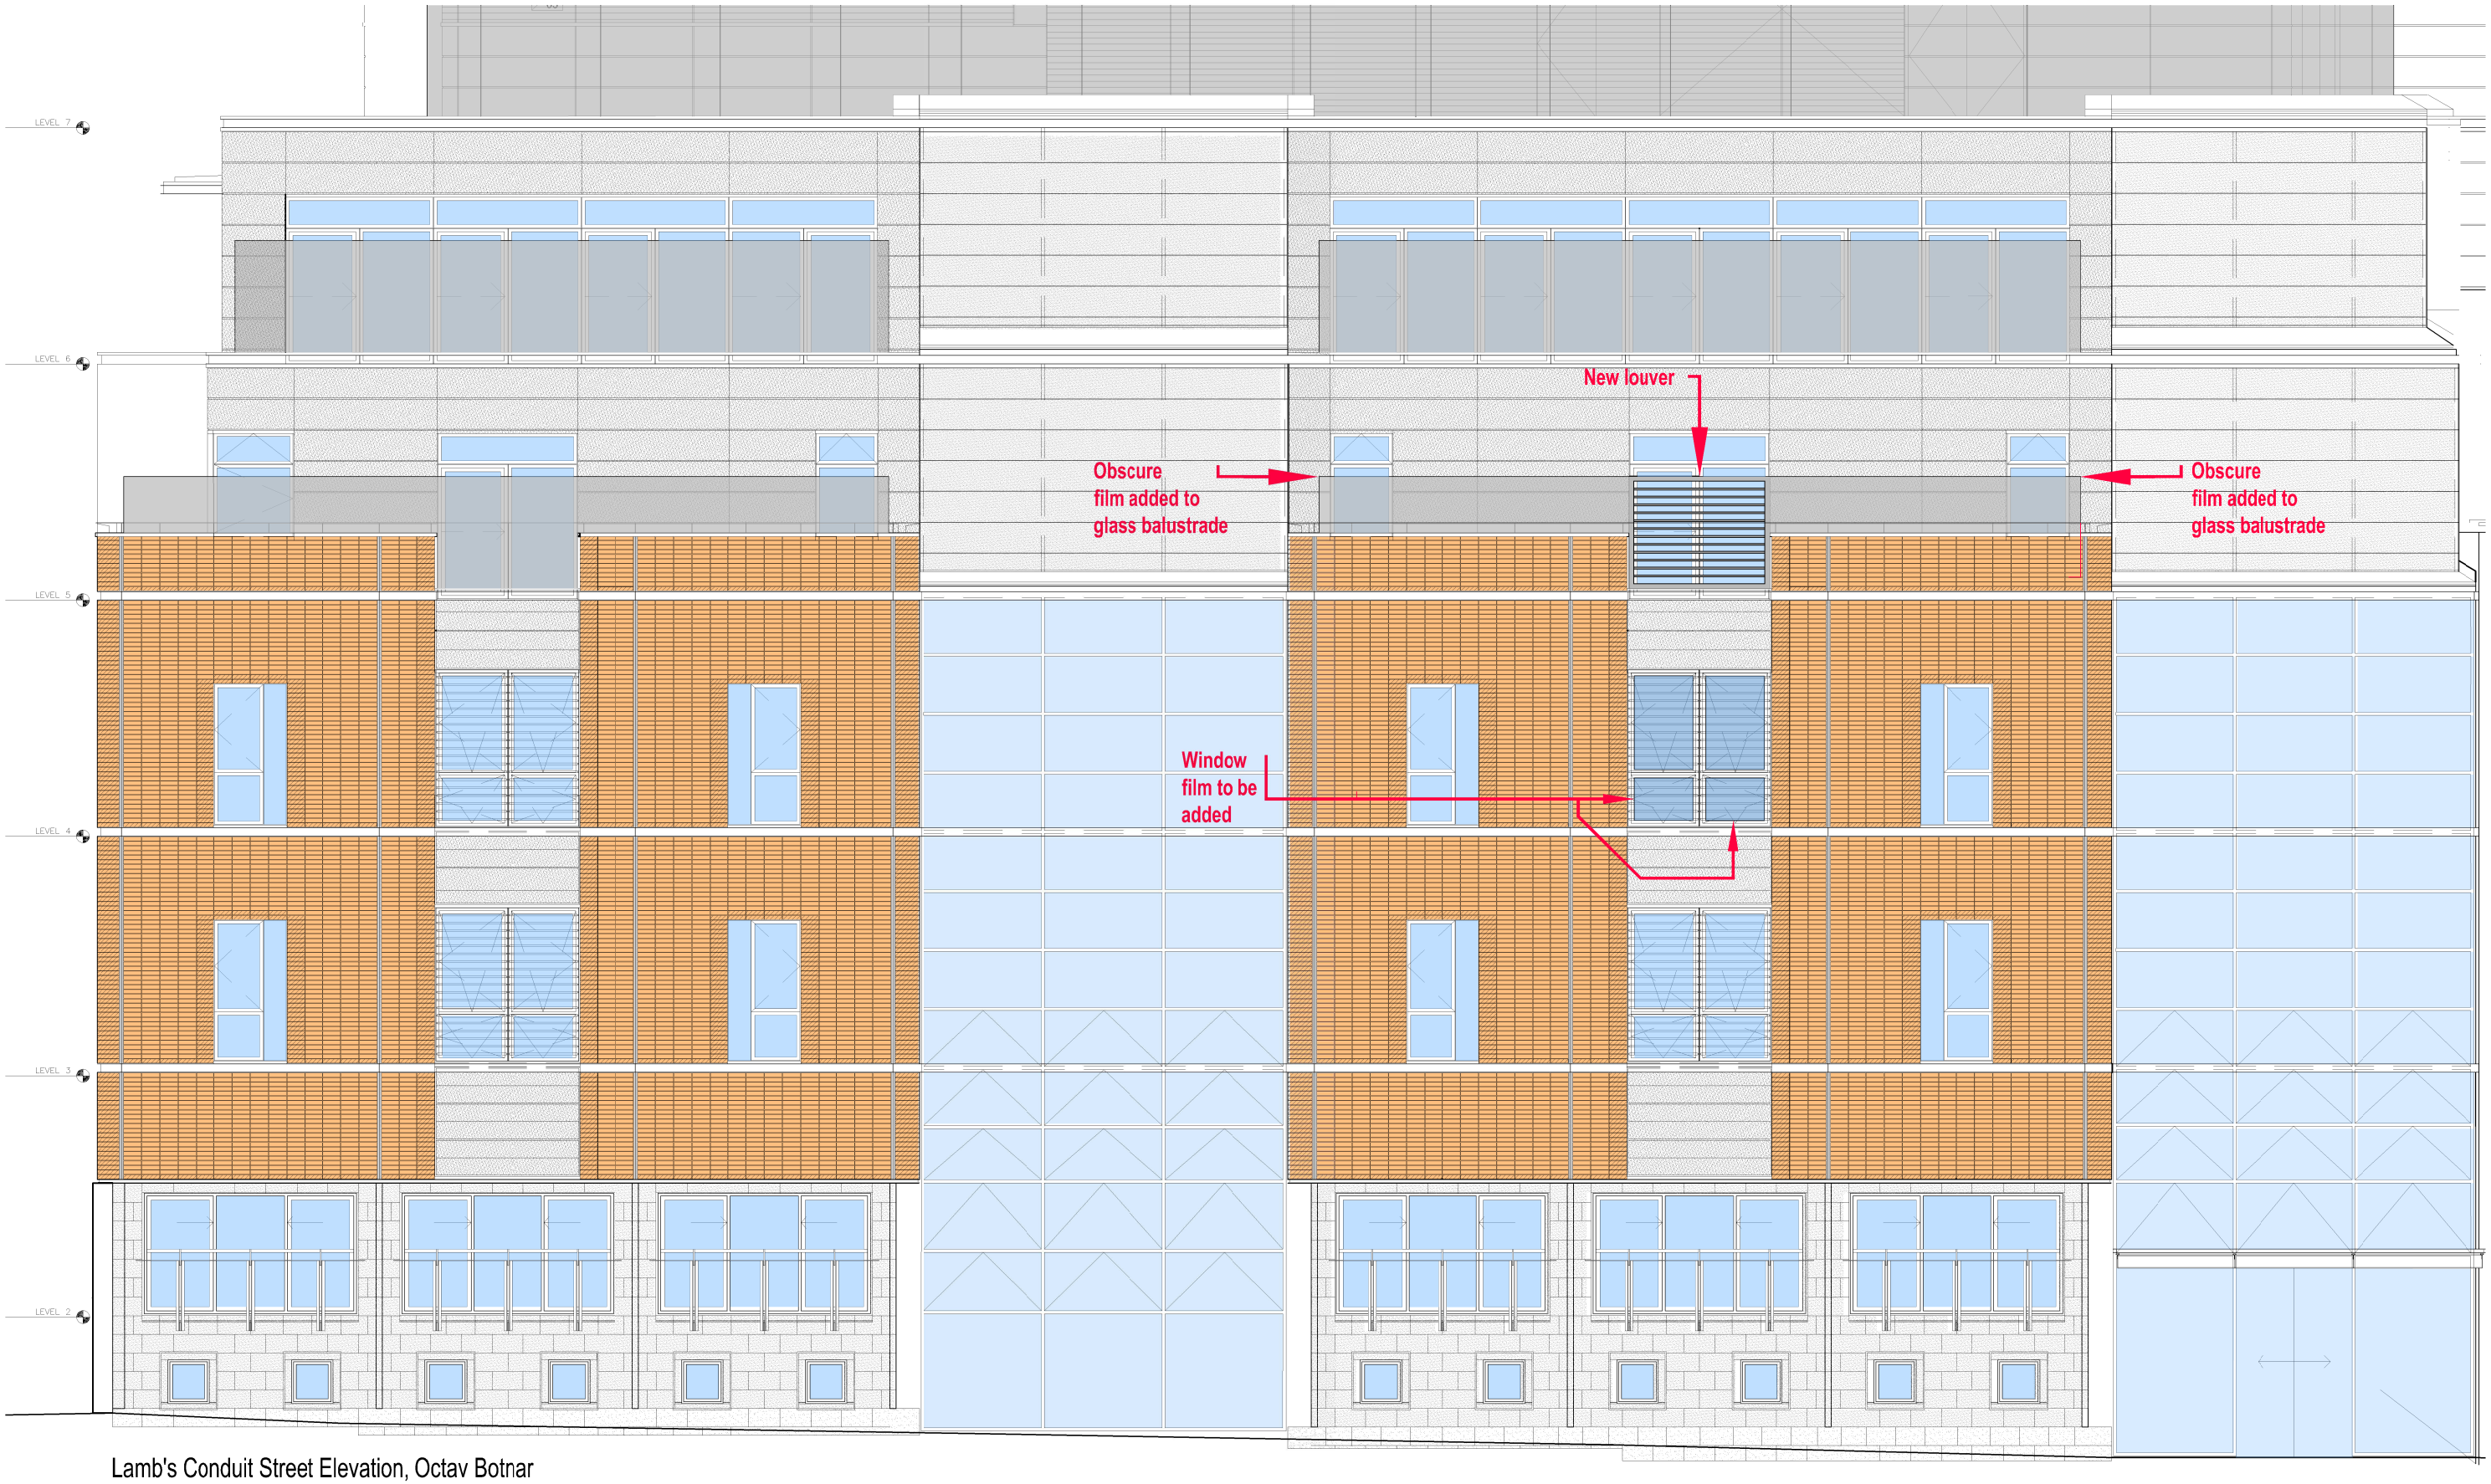

Lamb's Conduit Street Elevation, Octav Botnar

consultants

notes

Do not scale this drawing
All dimensions to be checked by the Contractor before construction proceeds
This drawing is the copyright of Watkins Gray International LLP and shall not be in any way used or reproduced without their prior written consent

rev	date	by	app.	description
rev 01	31.07.2015	AR	–	work in progress

location

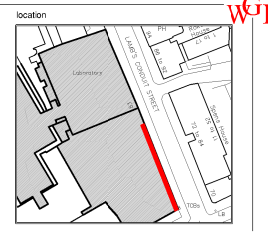
Coleridge House
LAMB'S CONDUIT STREET
Sidney Street
Lamb's Conduit Street
Cartwright House
Cartwright House
Cartwright House