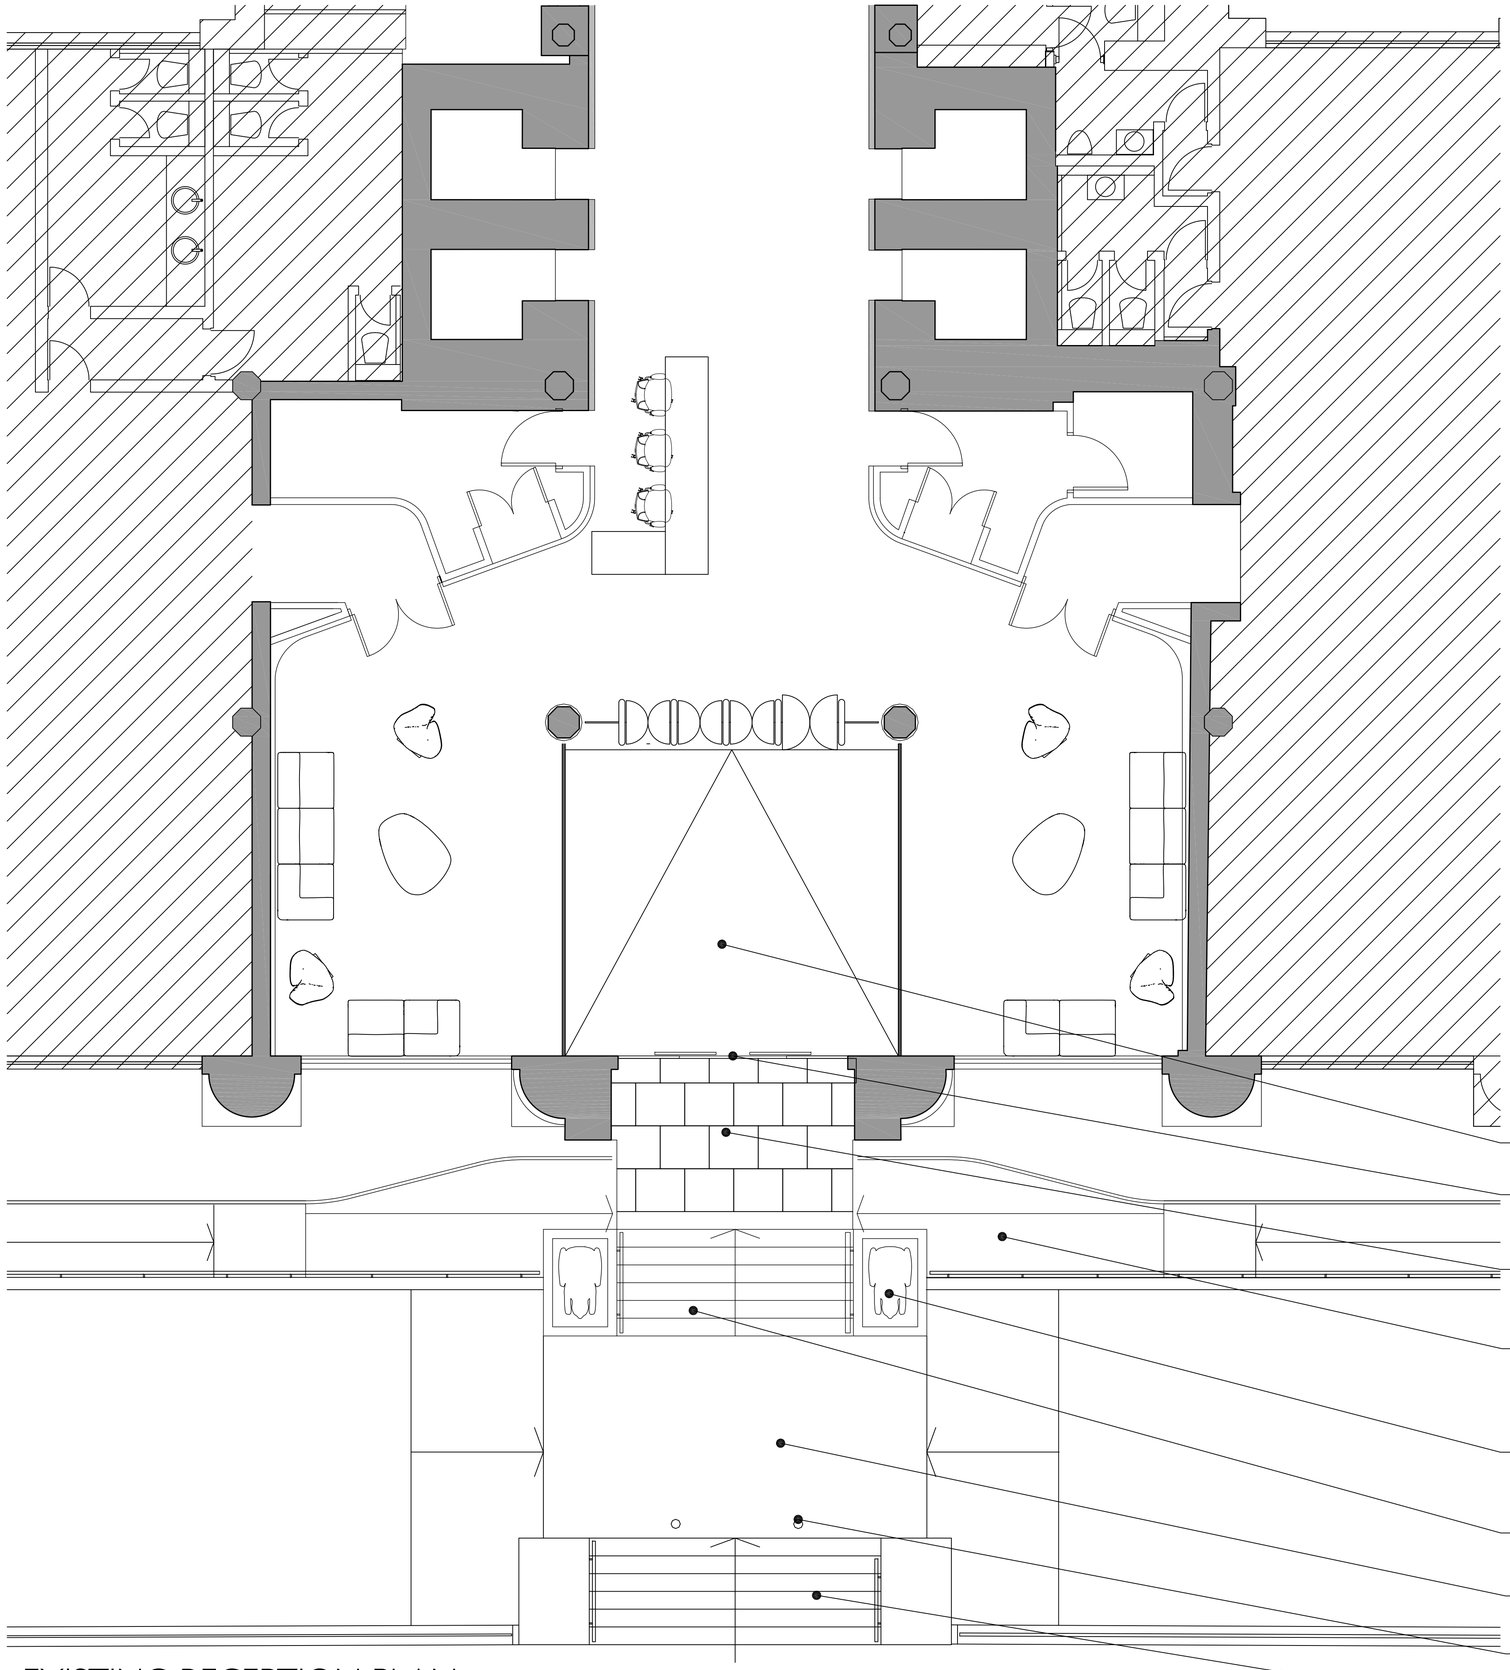

EXISTING RECEPTION PLAN

VIEWS OF EXISTING ENTRANCE AND RAMP FROM ROAD

SITE / LOCATION PLAN

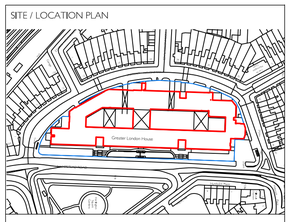

DO NOT SCALE FROM THIS DRAWING

THE CONTRACTOR SHALL CHECK AND VERIFY ALL DIMENSIONS ON SITE AND REPORT ANY DISCREPANCIES TO FORME BEFORE PROCEEDING WITH THE WORKS

PAPER SIZE
A1

This drawing is copyright protected and must not be reproduced without the prior written agreement © forme uk

REV	DATE	BY	NOTES

PROJECT TITLE
Greater London House Reception
Greater London House
180 Hampstead Road
London NW1 7QX

DRAWING TITLE
MAIN ENTRANCE EXISTING PLAN

SCALE
1:50 @ A1

REVISION

DATE

ORIGINATOR

CHECKED

APPROVED

STATUS
PLANNING

DRAWING NUMBER
1297-ID-

forme UK
INTERIOR ARCHITECTURE
NUTMEG HOUSE 60 GAINSFORD STREET
BUTLERS WHARF LONDON SE1 2NY
T +44 (0)20 7378 1340 F +44 (0)20 7407 9019
E DESIGN@FORMEUK.COM WWW.FORMEUK.COM