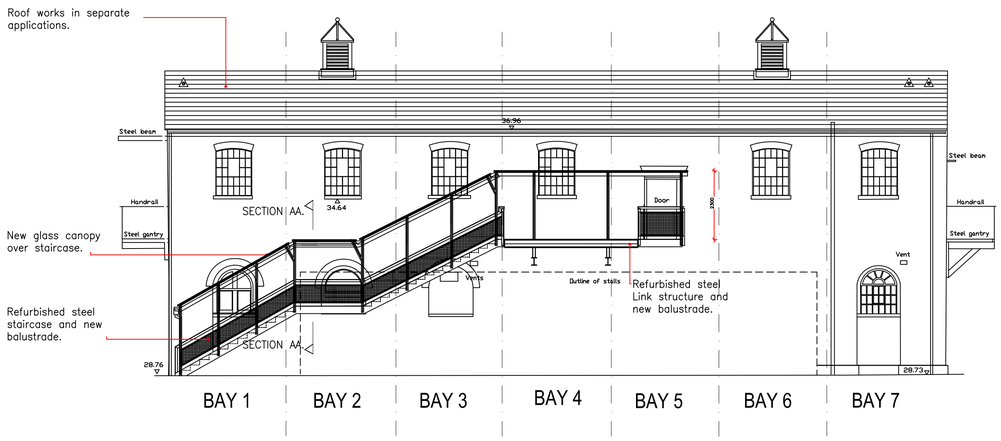

Proposed South elevation - Scale 1:100

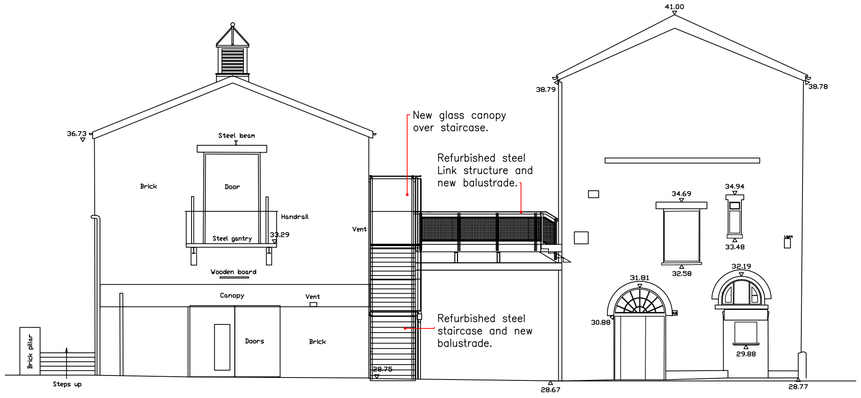

Proposed West elevation - Scale 1:100

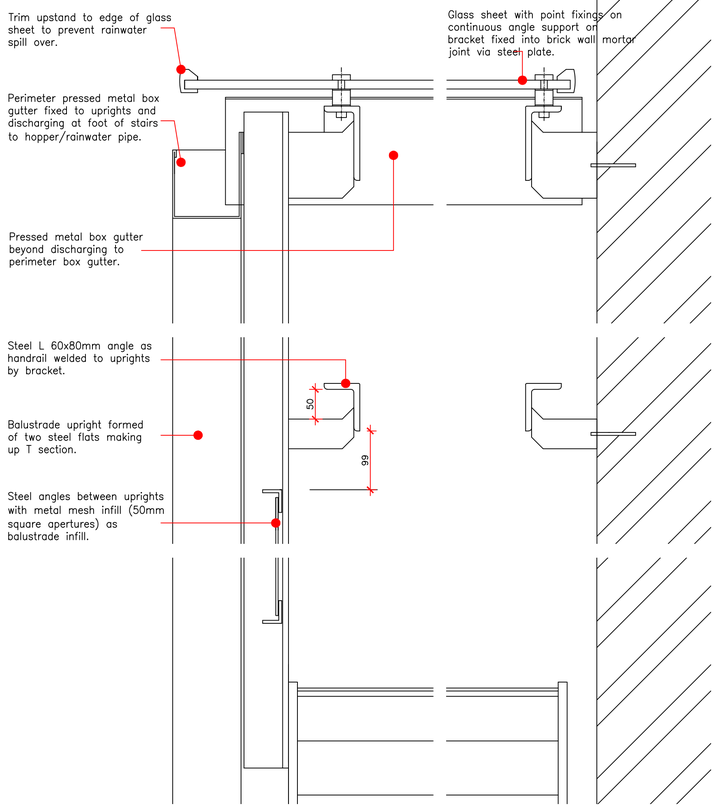

Section AA-Typical Staircase/Canopy-detail section - Scale 1:100

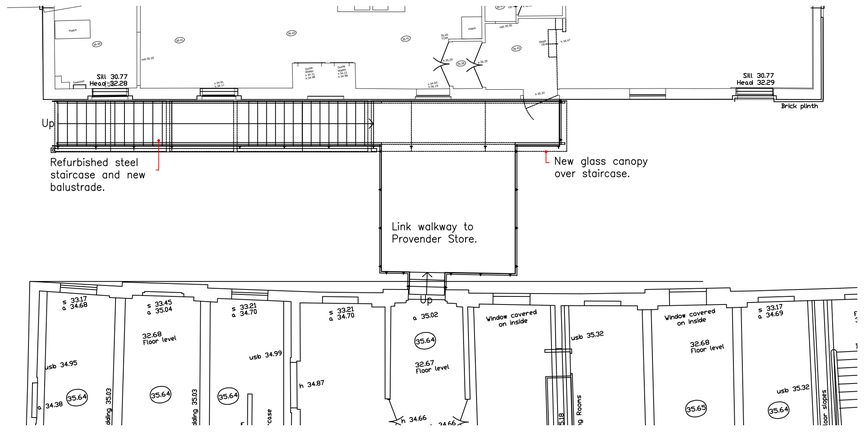

Proposed Plan at First Floor Level - Scale 1:100

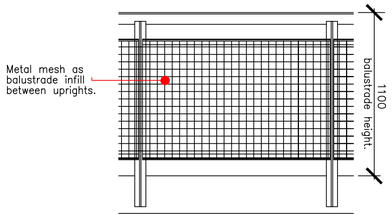

Proposed Walkway Part Elevation - Scale 1:20

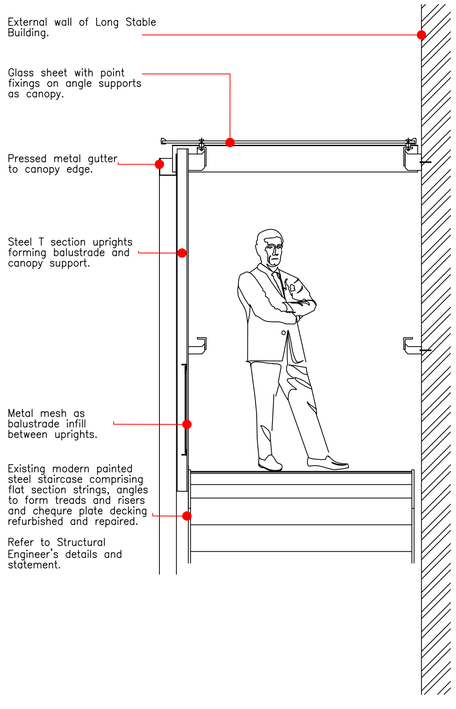

Section AA - Proposed Staircase/ Canopy Section - Scale 1:20

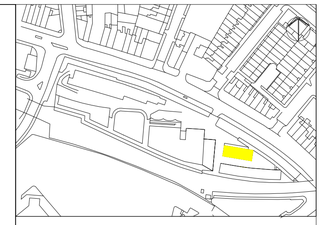

Please note that information used to produce these drawings is based on measured survey supplied by others; Heritage Architecture can not be held responsible for any inaccuracies that may exist. Please do not scale drawings. All dimensions should be verified on site.

Camden Stables Market
London
NW1
United Kingdom

STANLEY SIDINGS LTD

Camden Stables Market
LONG STABLE (BLOCK C)

Drawing Title

Proposed External Stair and Link & Canopy Plan and Elevations

Scale varies @ A1

Drawing Status

Planning & Listed Building Consent

August 2015

Drawing No

C/B-02

STEPHEN LEVRANT HERITAGE ARCHITECTURE
62 British Grove, London, W4 2NL
E-mail: info@heritagemail.co.uk