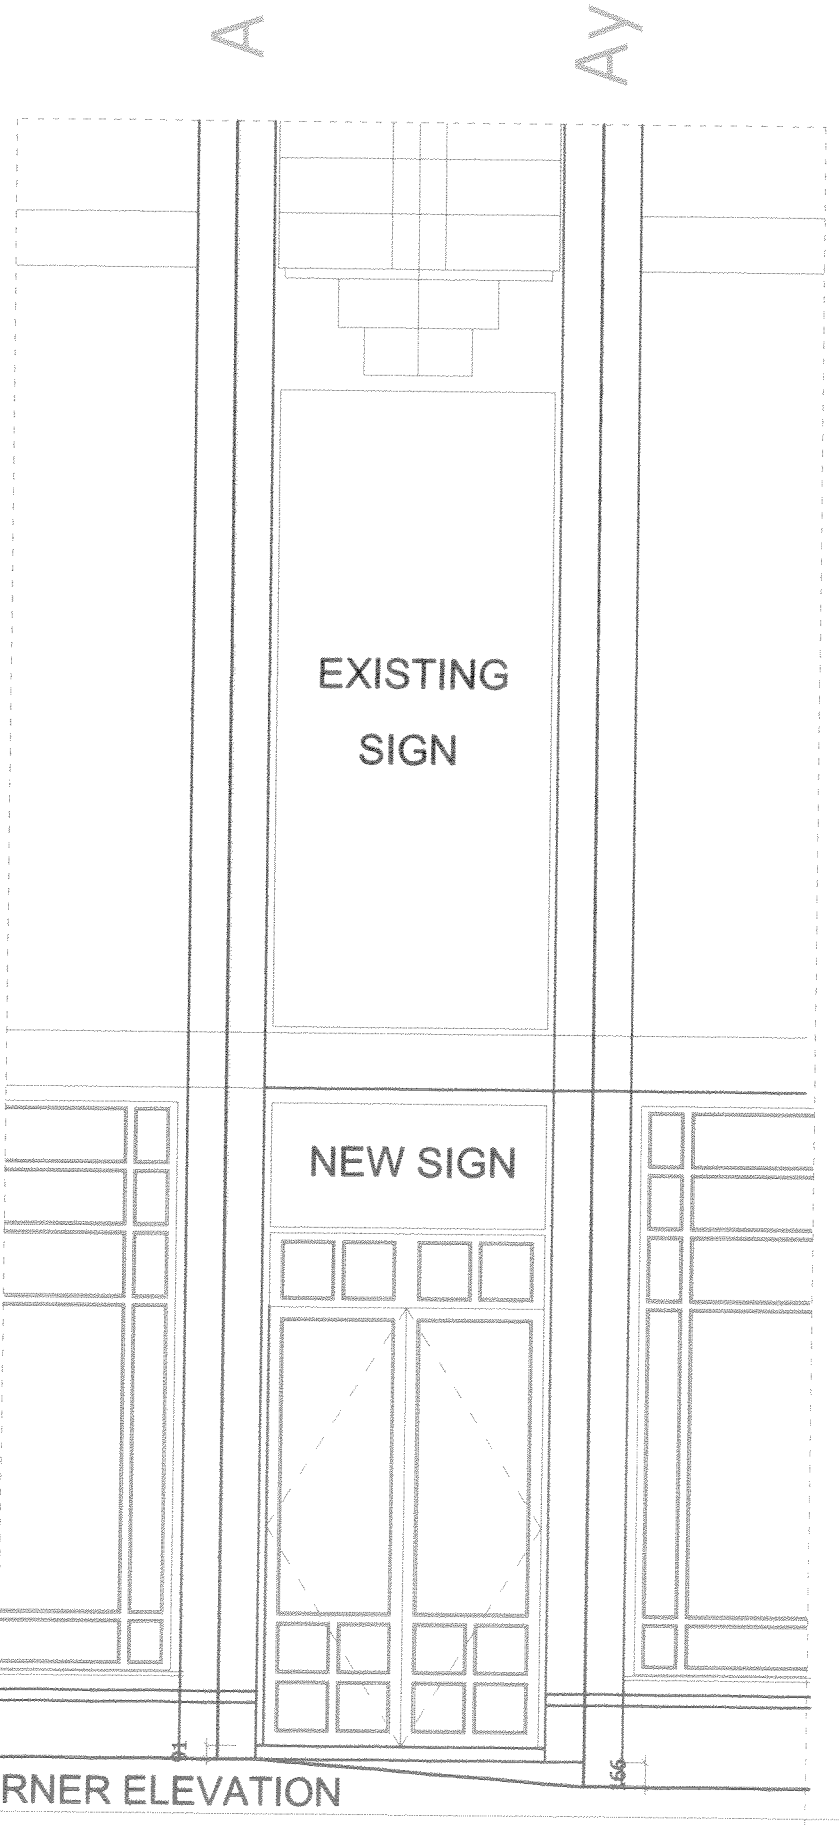

CORNER ELEVATION

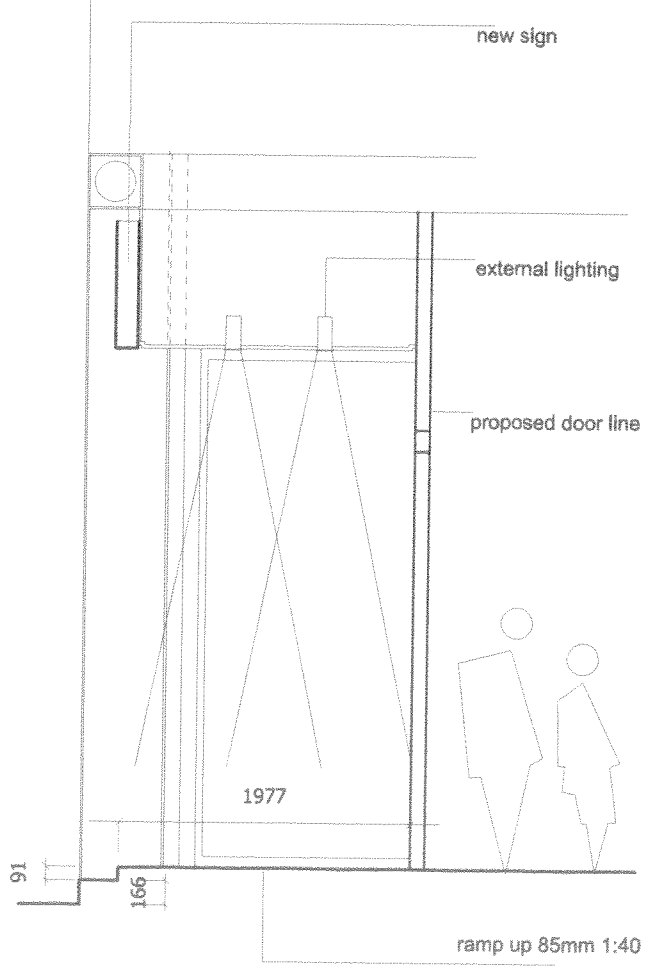

SECTION

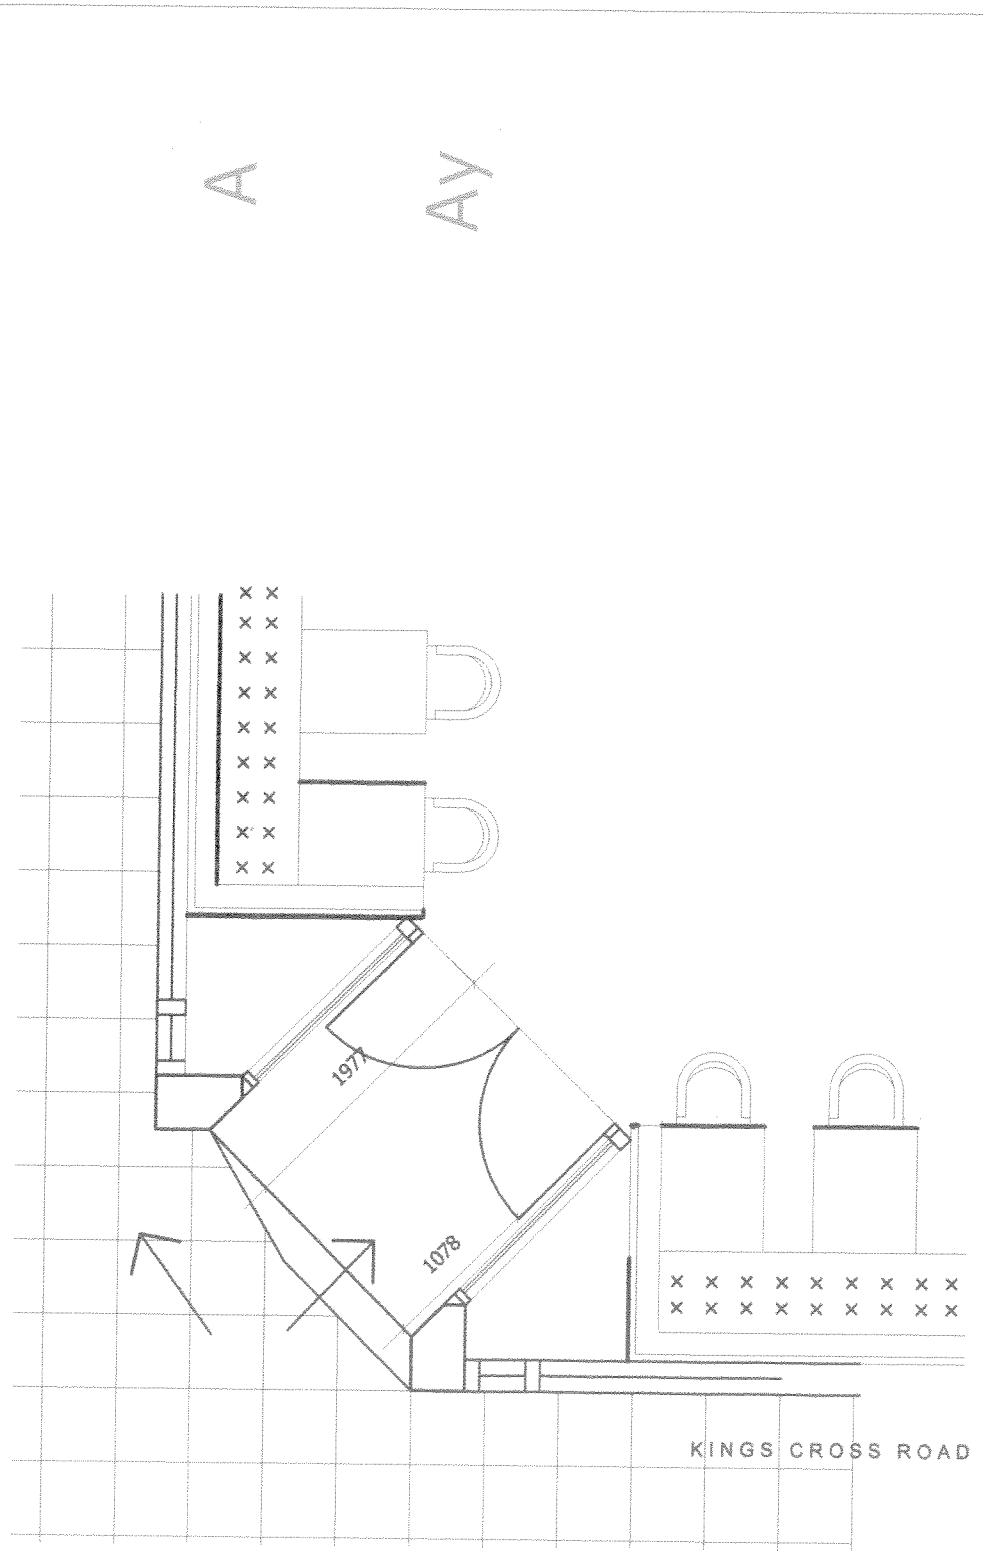

PLAN

1x

1

Notes.
Do not scale from this drawing.
Contractor to take and check all dimensions on site before work commences. Discrepancies to be reported to the architect. Subcontractors to verify all dimensions on site before making shop drawings or commencing manufacture.

CAD File

Rev.	Description	Initial	Date

Rev.	Description	Initial	Date

DENNER ELLIS BODDINGTON
CHARTERED ARCHITECTS
Phoenix Yard, 65 King's Cross Road, London WC1X 9LW
Telephone: 020 7239 4903 Fax: 020 78412 7482
E-Mail: architects@densbod.co.uk

Client: FIROKA LTD.

Project: CROWN PLAZA HOTEL
King's Cross Road

Drawn: ME Checked: Status:

Title: NEW BAR ENTRANCE DOOR
Plan/Elevation/Section

Date: August 2015 Plot Date:

Scale: 1:50 @ A3

Drawing no.: 15394 / GA 09 Revision:

Anglo-Overseas Consultants Limited. This drawing is copyright.