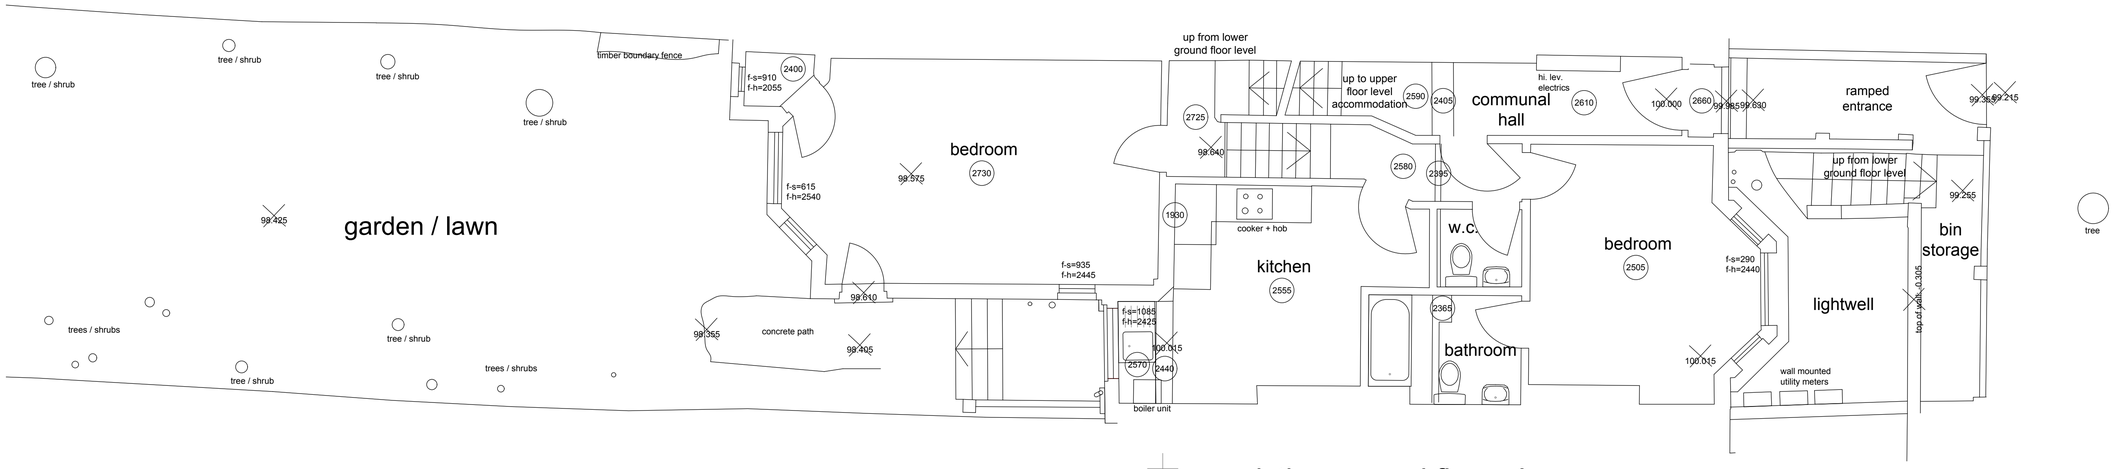

alignment crosshair

existing ground floor plan

0 1m 2 3 4 5

scale

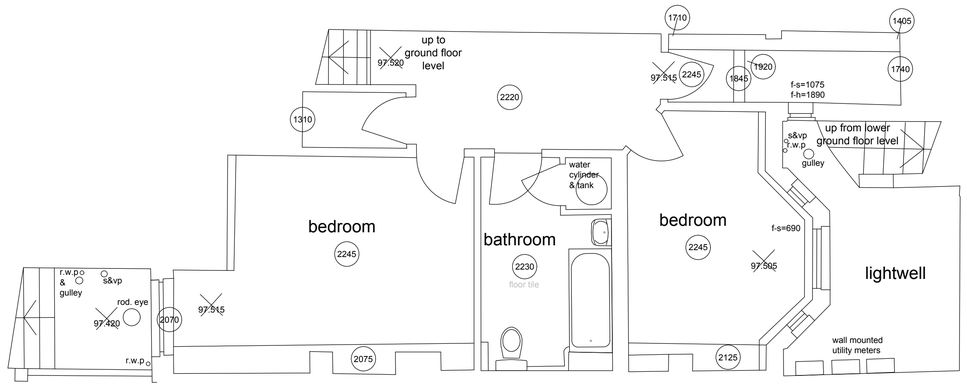

alignment crosshair

existing lower ground floor plan

GENERAL NOTES:

Do not scale from this drawing.

Check drawing on receipt and immediately report any discrepancies to the Architect.

Verify all dimensions and levels on site prior to construction.

The contents of this drawing are Stiff + Trevillion Architects LLP copyright and shall not be re-used without their written permission.

No.	Date	Revision Notes

EXISTING

Stiff + Trevillion
Stiff + Trevillion Architects Ltd
16 Woodfield Road
London W9 2BE

T +44(0)20 8960 5550
F +44(0)20 8969 8668
mail@stiffandtrevillion.com
www.stiffandtrevillion.com

Project **HOLMDALE ROAD**

Drawing **EXISTING PLANS**

Project No	Drawing No	Revision
0009	**1 001**	
Scale 1:50 @ A1, 1:100 @ A3	Date AUG 2015	Revised