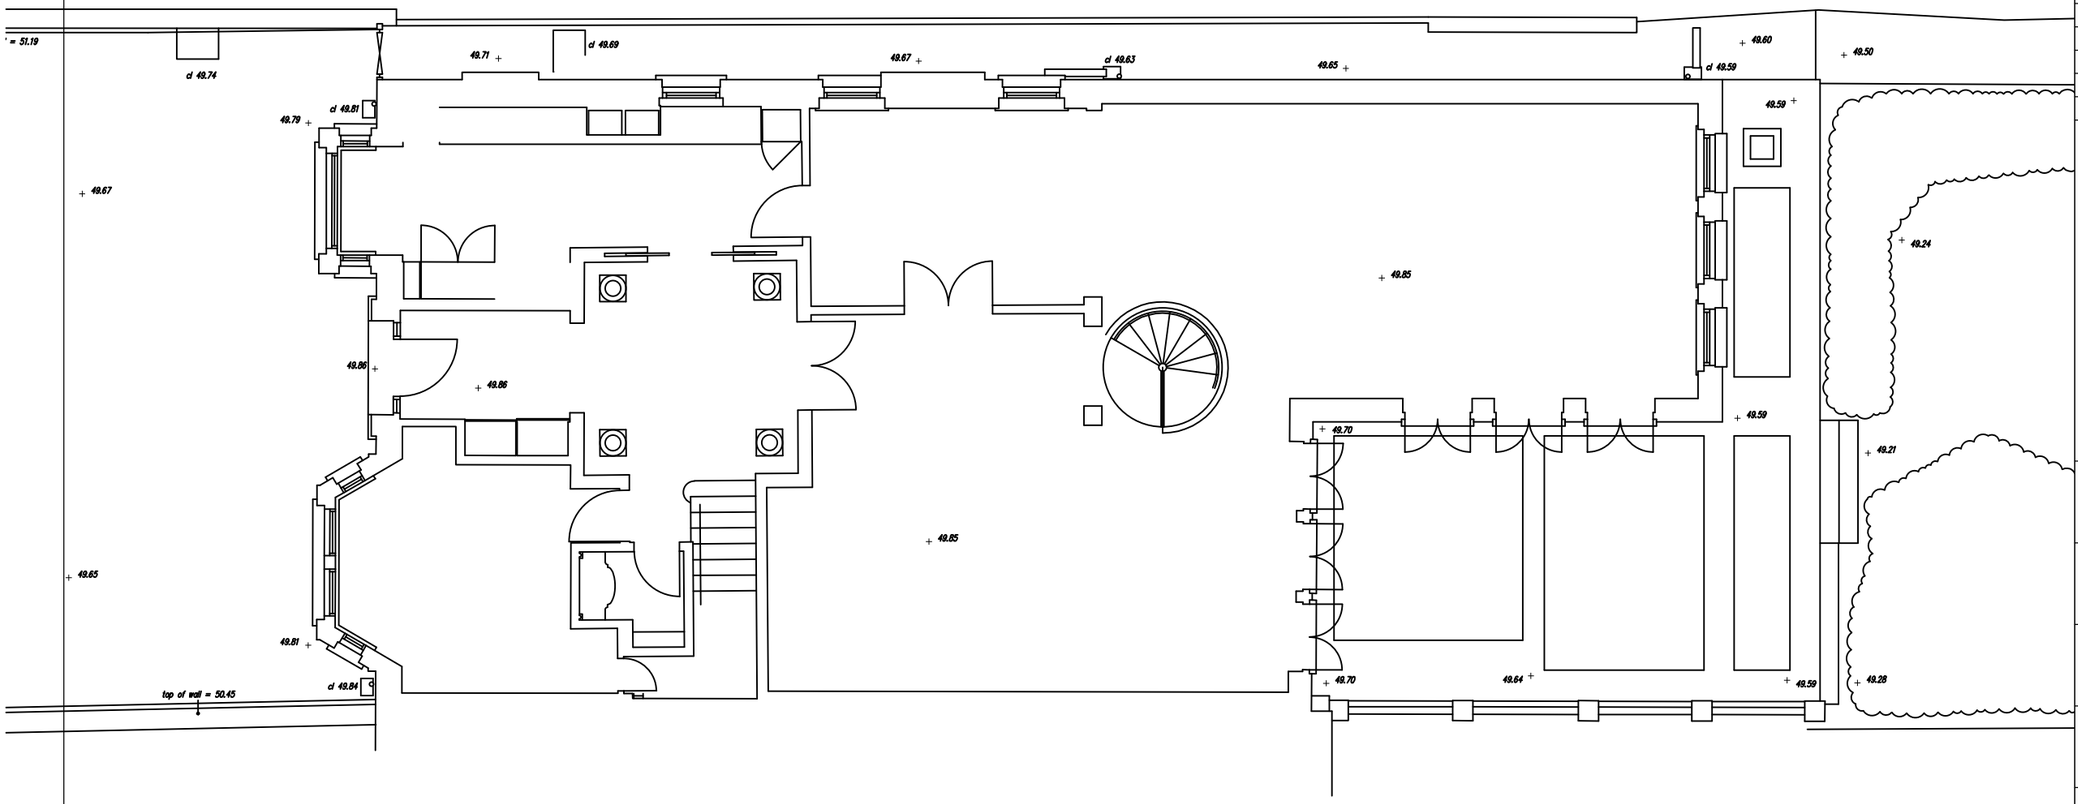

Notes:

1. This drawing is the property of Shalini Misra Limited, no portion maybe used or reproduced without their written permission.

2. The drawing is a reference only, please do not scale from drawing

3. All dimensions are to be verified on site by contractors and any discrepancies reported to designer.

Rev.	Date:	Changes:	Intl.

NOTE: ALL DIMENSIONS ARE FOR REFERNCE ONLY. PLEASE CONFIRM ALL DIMENSIONS ON SITE PRIOR TO PRODUCTION

Client:
Faisal Mian and Tanya Luthra

Property:
43 Arkwright Road

Floor:
All Floors

Title:
Existing Ground Floor

Date:

Scale:
1:100@A3

Drawn:

Drawing no:
43AR_XE_GN_10

Revision:

Shalini Misra Limited

4b Lonsdale Road
London NW6 6RD
T : +44 20 76042340
F : +44 20 7266 6182
Web : www.shalinimisra.com