Note:
- for details of Demolition works refer to DWG 0500/0510
- Condition of existing roof weatherproofing to be assessed by contractor and reported back to design team
- refer to SE information

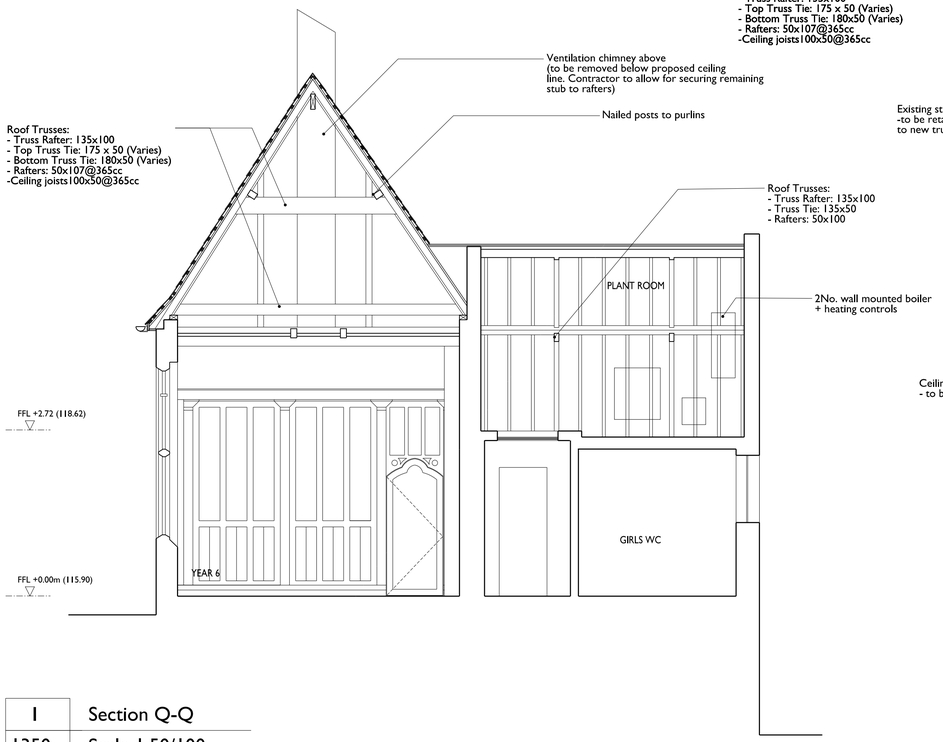

1	Section Q-Q
1350	Scale 1:50/100

3	Section 2-2
1350	Scale 1:50/100

2	Section P-P
1350	Scale 1:50/100

4	Section R-R
1350	Scale 1:50/100

STUDIO CULLINAN AND BUCK ARCHITECTS LTD.©
25 Hatton Garden
London EC1N 8BQ
UK
t: +44 (0) 20 7033 8788
e team@scabal.net

COPYRIGHT ©
All dimensions to be checked on site prior to commencement of work
Discrepancies between drawings and information to be referred to CA without delay

Project
CHRIST CHURCH PRIMARY SCHOOL
Christchurch Hill, London NW3 1JH

Drawing Title
South Wing Sections - Existing

Project Number	Drawing Number	Scale @ A1/A3	Status	Revision	Date	Revision Notes
537	1350	1 : 50 1 : 100	Billing	A	06.03.15	b: Dividing Timber Screen Added