General note: Refer to G10-100.
To be read in conjuction with
SE drawings + specifications.

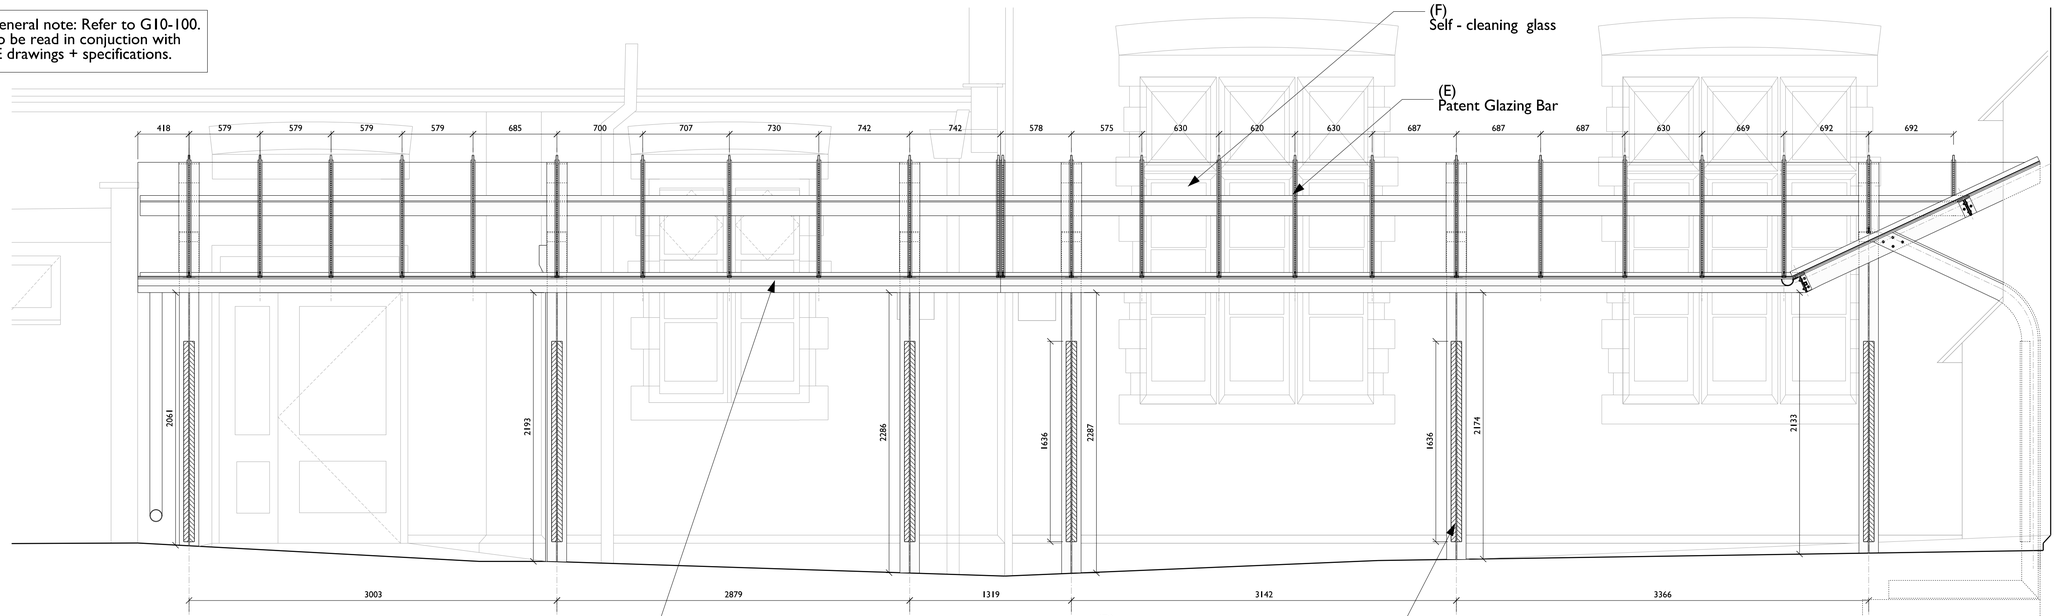

1	Section
3200	Scale 1:25 / 1:50

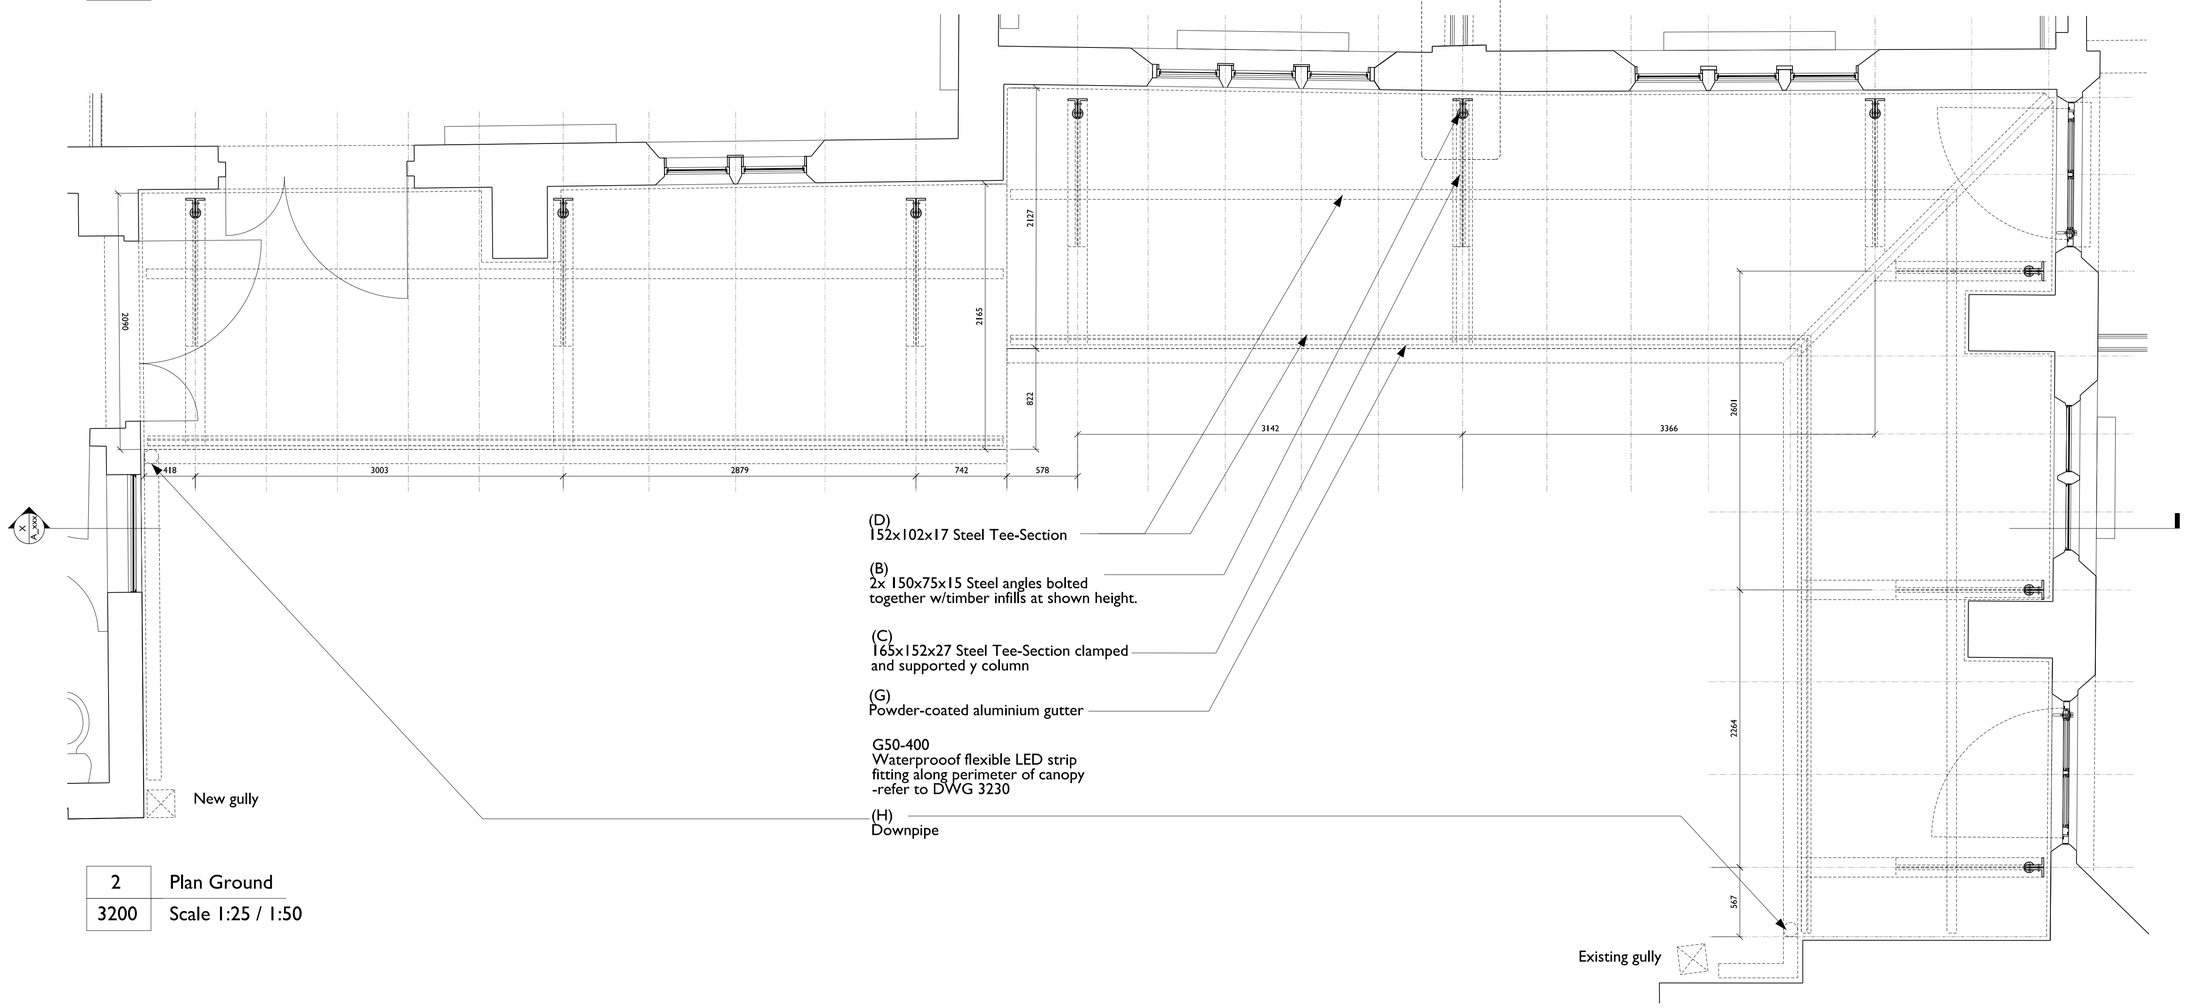

2	Plan Ground
3200	Scale 1:25 / 1:50

STUDIO CULLINAN AND BUCK ARCHITECTS LTD.©
25 Hatton Garden
London EC1N 8BQ
UK
t: +44 (0) 20 7033 8788
e team@scabal.net

COPYRIGHT ©
All dimensions to be checked on site prior to commencement of work
Discrepancies between drawings and information to be referred to CA without delay

Revision	Date	Revision Notes
C	06.03.15	Write a description of what has changed here and here if needed

Project
CHRIST CHURCH PRIMARY SCHOOL
Christchurch Hill, London NW3 1JH

Drawing Title
External Canopy to Playground - G00 Plan/Sec

Project Number	Drawing Number	Scale @ A1/A3	Status	Revision
537	3200	1 : 25 1 : 50	TENDER	C