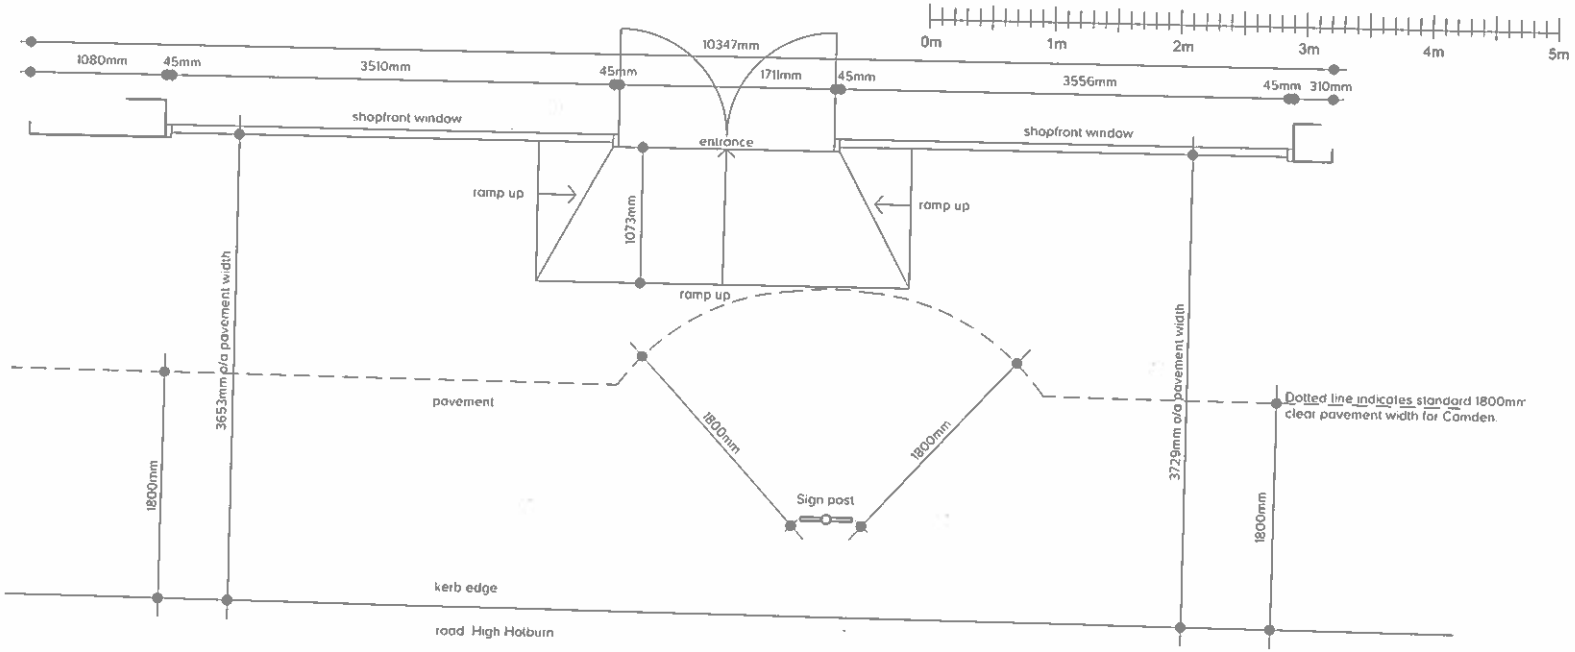

PLAN AS EXISTING

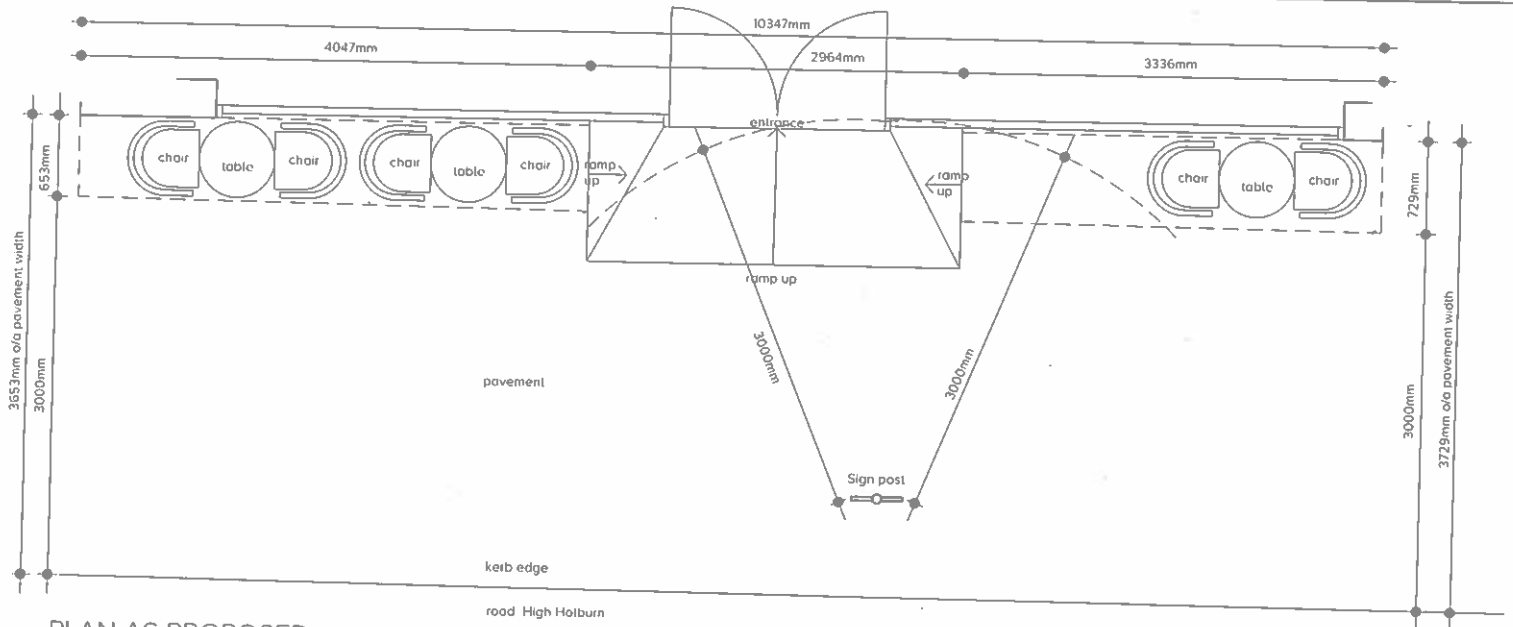

PLAN AS PROPOSED

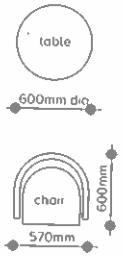

Proposed furniture

Copyright: This drawing and design are at the exclusive property of Business in the sole copyright of 360 International Group and reproduction in any form is forbidden unless permission is obtained in writing.

It is assumed that the drawing and specification is fit for use, site and the responsible for checking and ensuring all dimensions relevant to the work. The Designer must be advised of any discrepancies in writing.

Floor areas

Gross	sq ft
Net	sq ft
BOH	sq ft
Kitchen	sq ft
Toilets	sq ft
Back of house	sq ft
Bedroom no	sq m
Bathroom	sq ft

Rev A 27May15 Drawing updated following consultation with Camden Council SPE

Rev Date Notes Amended by

360 International Group

40-48 East Smithfield St Katharine Docks London E1W 1AW
Tel: +44 7976 269935 www.360InGroup.com

Job title: MosQMenos, 272 High Holburn, London, WC1V 7EY

Drawing title: Pavement License Details.

Scale: 1:20@A1

Date: 12May15

Drawn by: steve curtis

Drawing No.: 839/01B

New Revised Plans