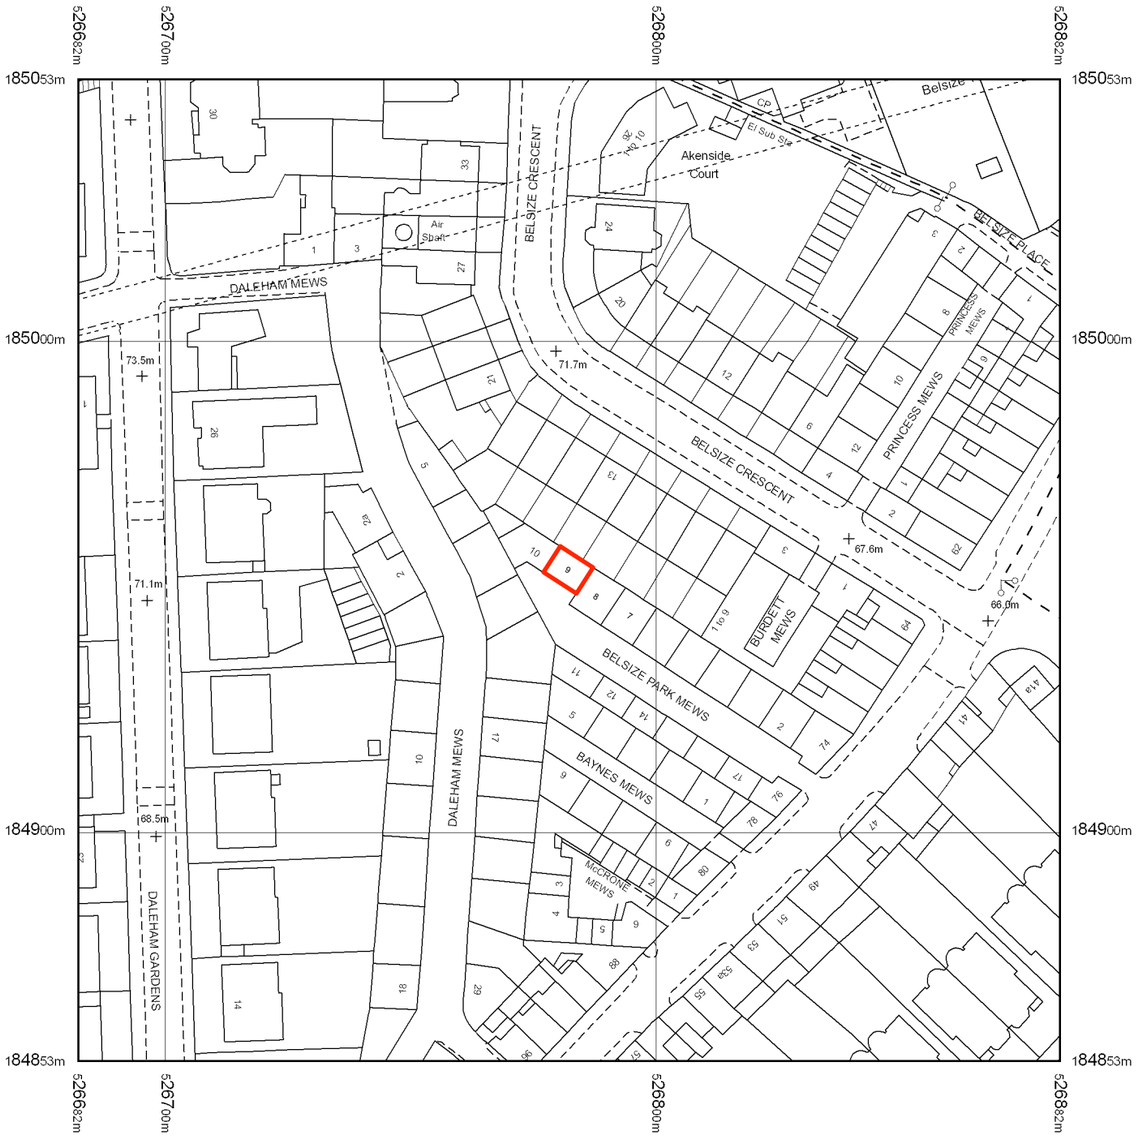

OS LOCATION MAP

SCALE 1:1250

0m 20m 40m

Produced 16.05.2008 from the Ordnance Survey National Geographic Database and incorporating surveyed revision available at this date. © Crown Copyright 2008.

Supplied by: **Stanfords**
Serial number: 02179600
Centre coordinates: 526782.25 184953.38

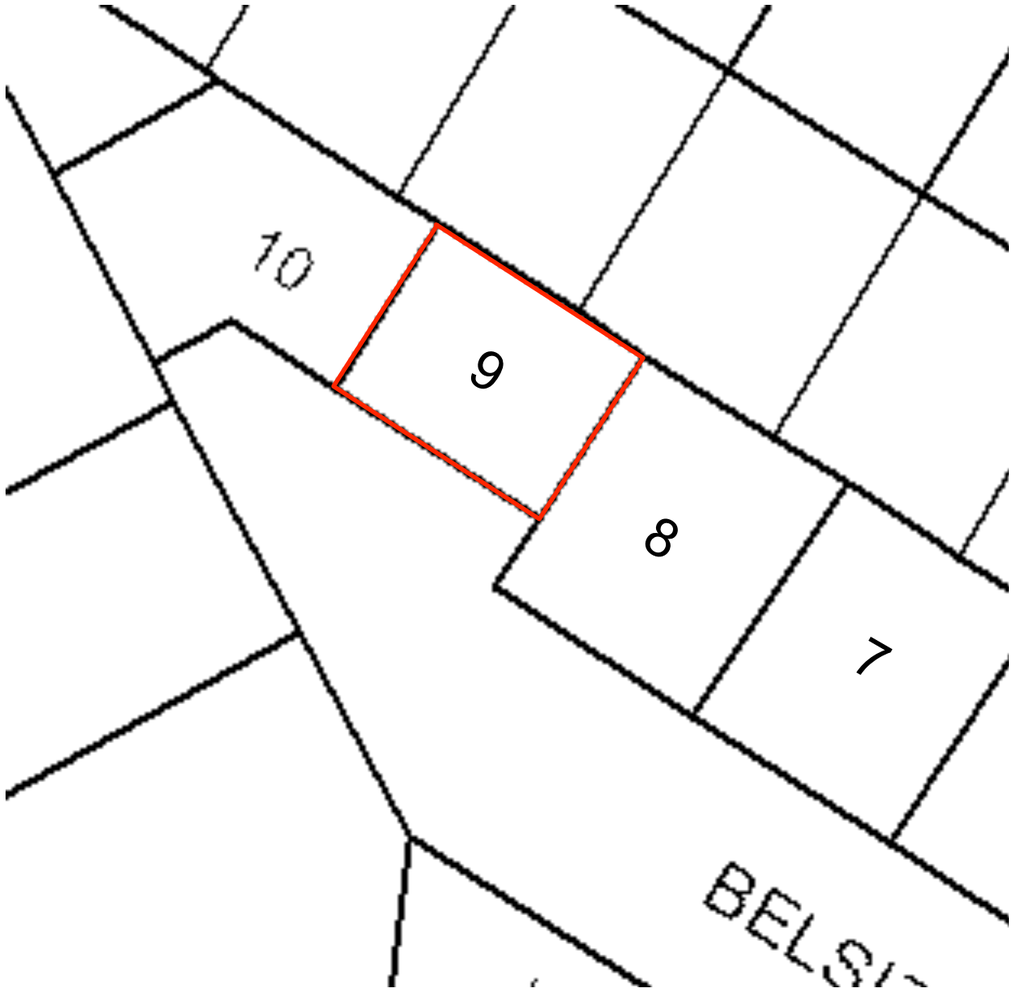

OS SITE PLAN

SCALE 1:200

0m 2m 4m 6m 8m 10m

N

REV	DATE	BY	DESCRIP.

REV	DATE	BY	DESCRIP.

NOTES:

THIS DRAWING IS THE PROPERTY OF SHED DESIGN LTD. COPYRIGHT IS RESERVED BY THEM AND THE DRAWING IS ISSUED ON THE CONDITION THAT IT IS NOT COPIED, REPRODUCED, RETAINED OR DISCLOSED TO ANY UNAUTHORISED PERSON, EITHER WHOLLY OR IN PART WITHOUT THE CONSENT IN WRITING OF SHED DESIGN LTD.

DO NOT SCALE THIS DRAWING. FIGURED DIMENSIONS ONLY ARE TO BE USED IN PREFERENCE. TO SMALL SCALE DRAWINGS. ALL DIMENSIONS ARE TO BE CHECKED ON SITE BEFORE ANY WORK PROCEEDS. ANY ERRORS OR OMISSIONS ARE TO BE REPORTED TO THE DESIGNER. IF IN DOUBT ASK.

THE CONTRACTOR IS TO PROVIDE FULL SIZED SETTING OUT DRAWINGS BASED ON INFORMATION CONTAINED IN THIS DRAWING FOR THE DESIGNER'S APPROVAL PRIOR TO COMMENCING MANUFACTURE.

THIS DRAWING IS TO BE READ IN CONJUNCTION WITH ALL THE RELEVANT CONSULTANTS AND/OR SPECIALISTS DRAWINGS OR DOCUMENTS AND ANY DISCREPANCIES OR VARIATIONS ARE TO BE NOTIFIED TO THE DESIGNER BEFORE THE AFFECTED WORK COMMENCES.

CLIENT	CLAUDIA VIGNALI
PROJECT	9 BELSIZE PARK MEWS
DESCRIPTION	LOCATION MAP & SITE PLAN
DATE	15.09.15
DRAWN BY	CG
CHECKED BY	MS
SCALE @ A3	AS NOTED
SCALE @ A1	-
DRAWING NO.	0839.700.00
JOB NO.	0839
REVISION	

Shed.
17 - 19 Foley Street
London
W1W 6DW
t +44 (0)20 7636 9500
f +44 (0)20 7636 9501