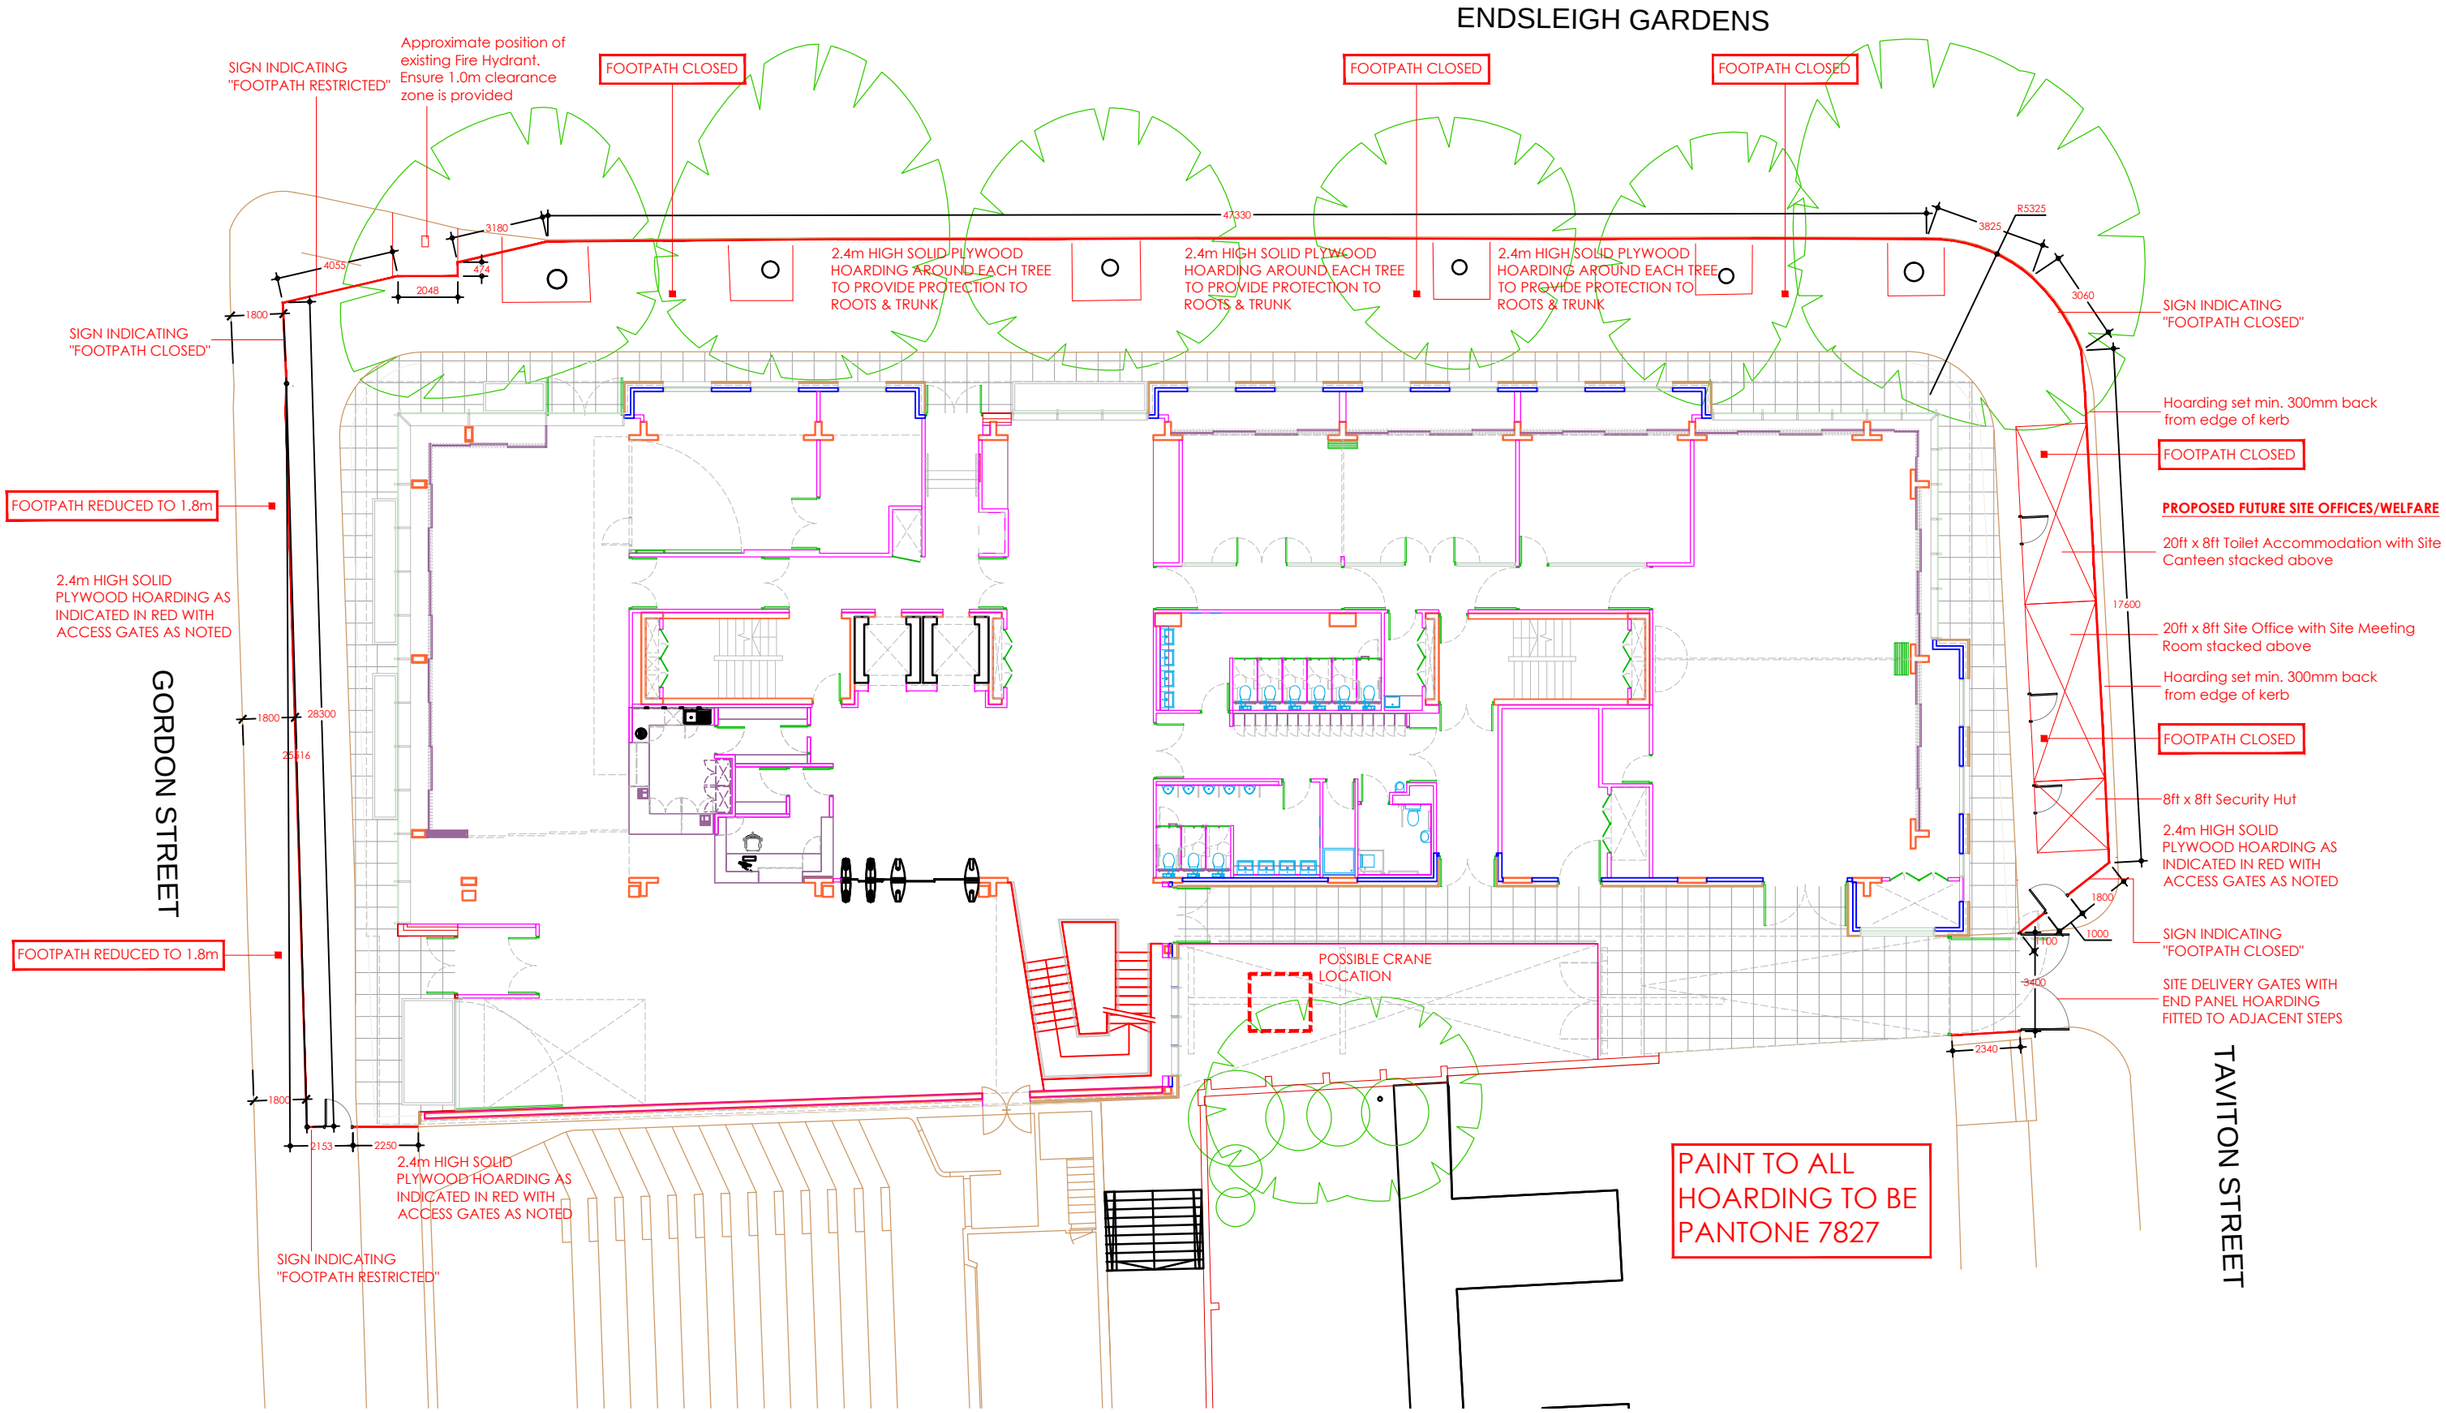
ENDSLEIGH GARDENS
GORDON STREET
TAVITON STREET
SIGN INDICATING "FOOTPATH RESTRICTED"
Approximate position of existing Fire Hydrant. Ensure 1.0m clearance zone is provided
FOOTPATH CLOSED
FOOTPATH CLOSED
FOOTPATH CLOSED
2.4m HIGH SOLID PLYWOOD HOARDING AROUND EACH TREE TO PROVIDE PROTECTION TO ROOTS & TRUNK
2.4m HIGH SOLID PLYWOOD HOARDING AROUND EACH TREE TO PROVIDE PROTECTION TO ROOTS & TRUNK
2.4m HIGH SOLID PLYWOOD HOARDING AROUND EACH TREE TO PROVIDE PROTECTION TO ROOTS & TRUNK
47330
3180
4055
474
2048
1800
3825
R5325
3060
SIGN INDICATING "FOOTPATH CLOSED"
SIGN INDICATING "FOOTPATH CLOSED"
Hoarding set min. 300mm back from edge of kerb
FOOTPATH CLOSED
FOOTPATH REDUCED TO 1.8m
PROPOSED FUTURE SITE OFFICES/WELFARE
20ft x 8ft Toilet Accommodation with Site Canteen stacked above
2.4m HIGH SOLID PLYWOOD HOARDING AS INDICATED IN RED WITH ACCESS GATES AS NOTED
17600
20ft x 8ft Site Office with Site Meeting Room stacked above
Hoarding set min. 300mm back from edge of kerb
1800
28300
25616
FOOTPATH CLOSED
8ft x 8ft Security Hut
2.4m HIGH SOLID PLYWOOD HOARDING AS INDICATED IN RED WITH ACCESS GATES AS NOTED
1800
1000
1100
FOOTPATH REDUCED TO 1.8m
SIGN INDICATING "FOOTPATH CLOSED"
POSSIBLE CRANE LOCATION
3400
SITE DELIVERY GATES WITH END PANEL HOARDING FITTED TO ADJACENT STEPS
2340
1800
2153
2250
2.4m HIGH SOLID PLYWOOD HOARDING AS INDICATED IN RED WITH ACCESS GATES AS NOTED
SIGN INDICATING "FOOTPATH RESTRICTED"
PAINT TO ALL HOARDING TO BE PANTONE 7827